


10000

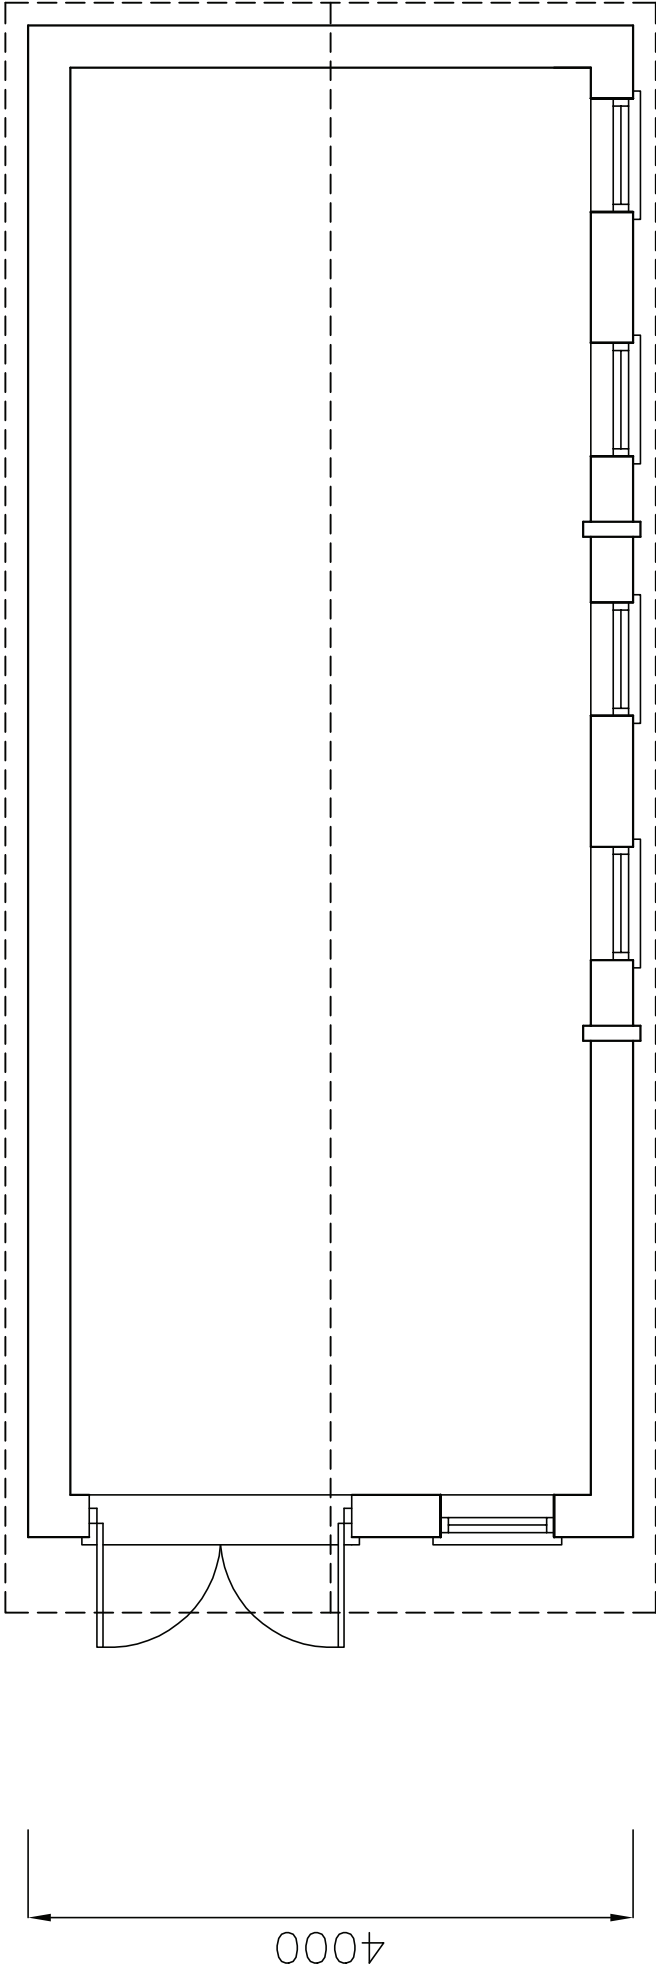


98 North Lane
East Preston,
West Sussex
BN16 1HE
metres

Cabin

Revisions

- A. Client Amendments 30/01/2018
- B.
- C.
- D.

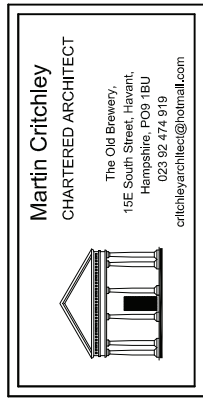

Scale A3 = 1:50
Drawn BLB/SAR
Date 27/01/18

18004-401^A

10