




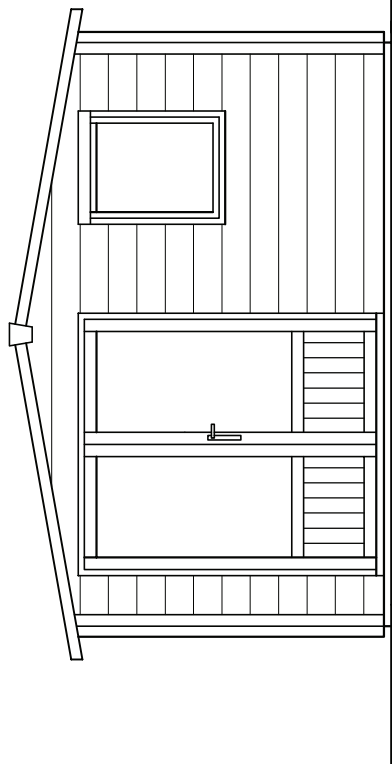


NORTH

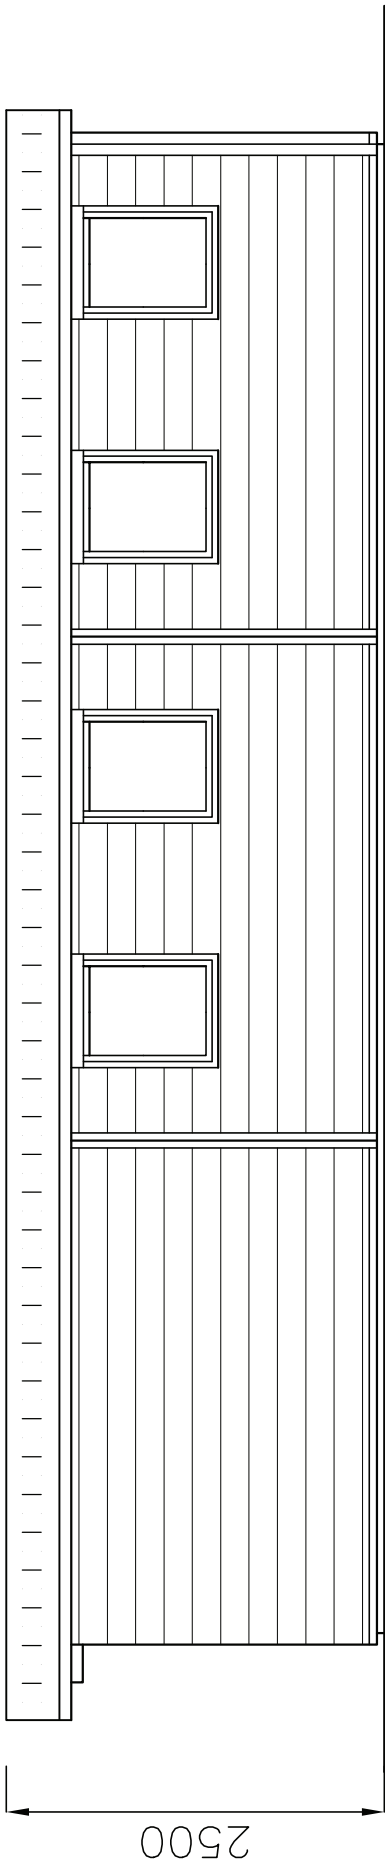

WEST

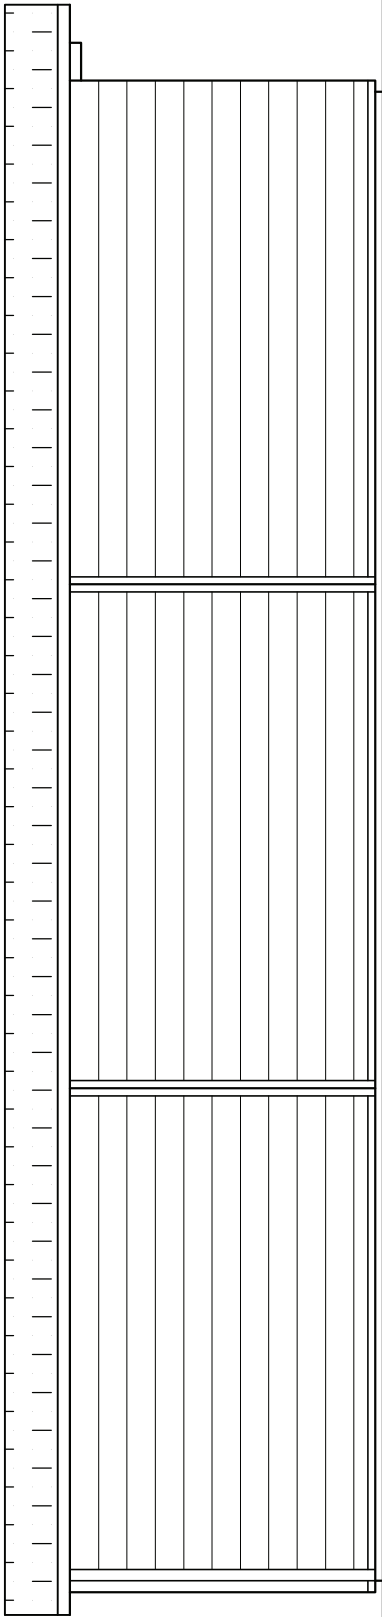

EAST

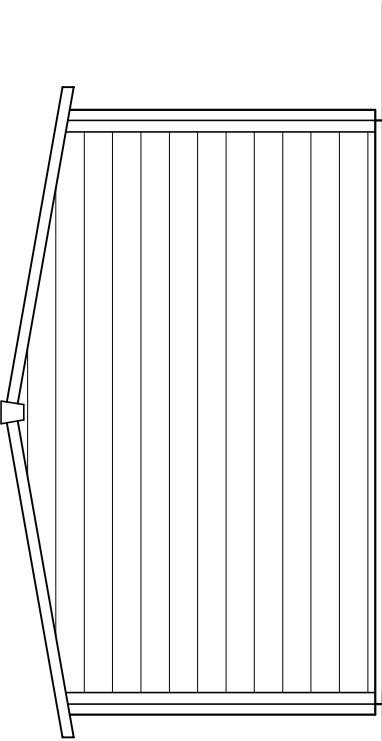


SOUTH

98 North Lane
East Preston,
West Sussex
BN16 1HE
metres

Cabin

Revisions

- A. Client Amendments 30/01/18
- B.
- C.
- D.

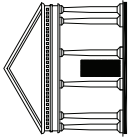

Martin Critchley
CHARTERED ARCHITECT

The Old Brewery,
15E South Street, Havant,
Hampshire, PO9 1BU
023 92 474 919
critchleyarchitect@hotmail.com

Scale A3 = 1:50
Drawn BLB/SAR
Date 27/01/18

10

18004-501^A