



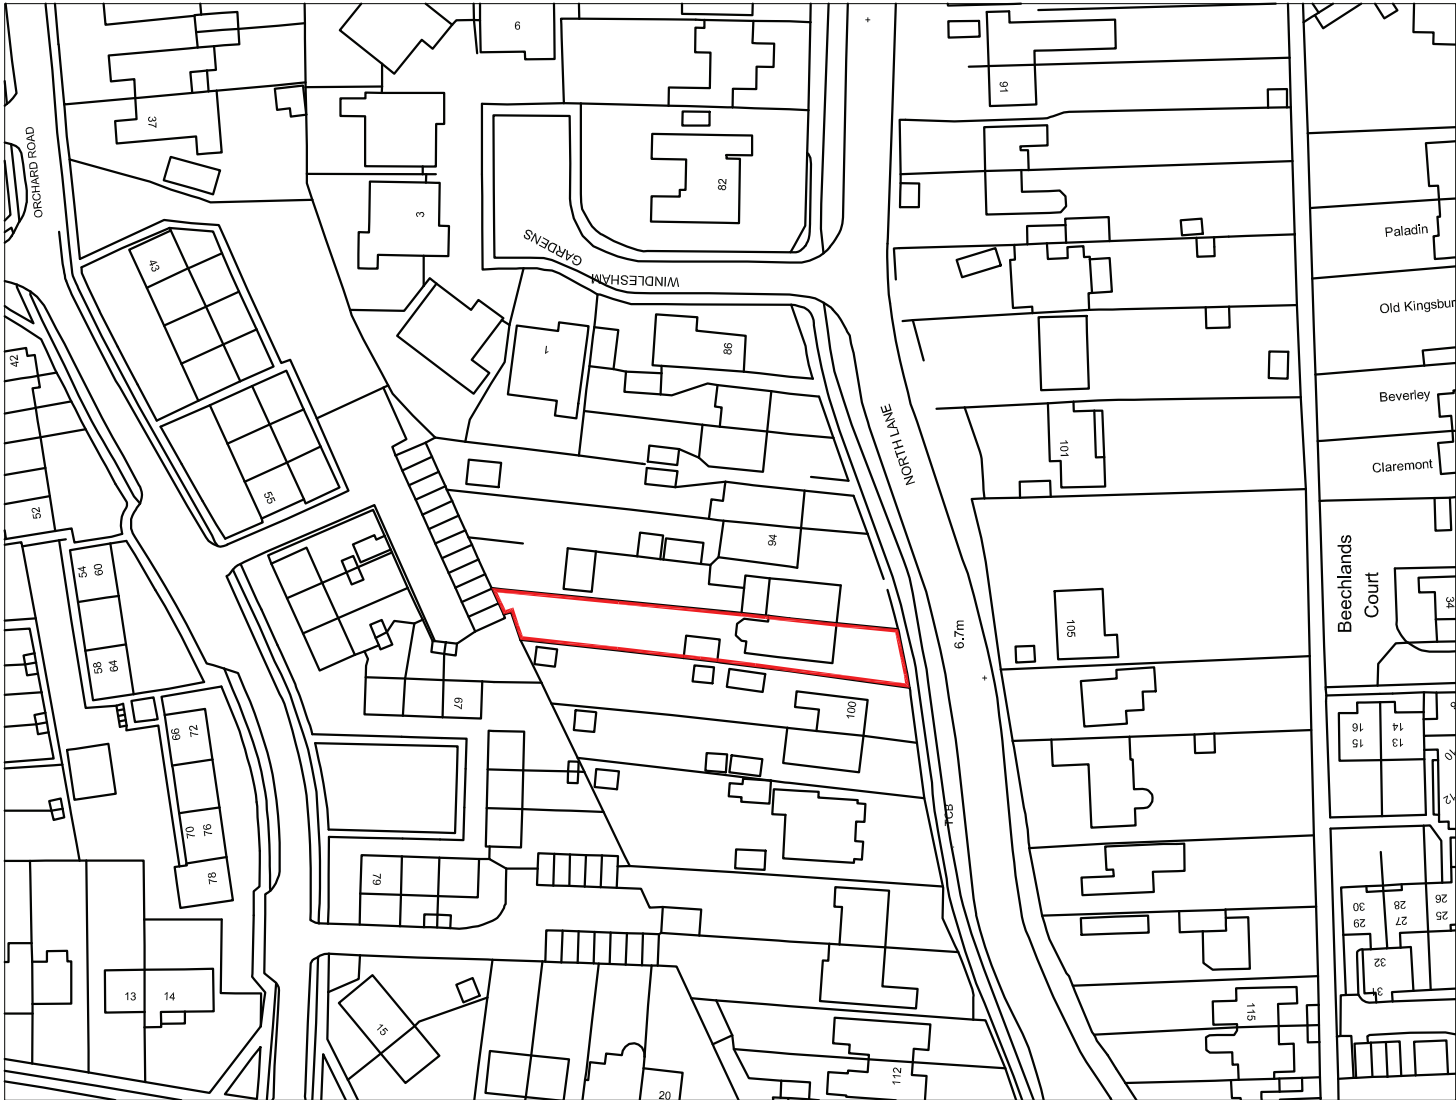


LOCATION PLAN 1:1250


98 North Lane
East Preston,
West Sussex
BN16 1HE

SITE PLANS

Revisions
A.
B.
C.
D.

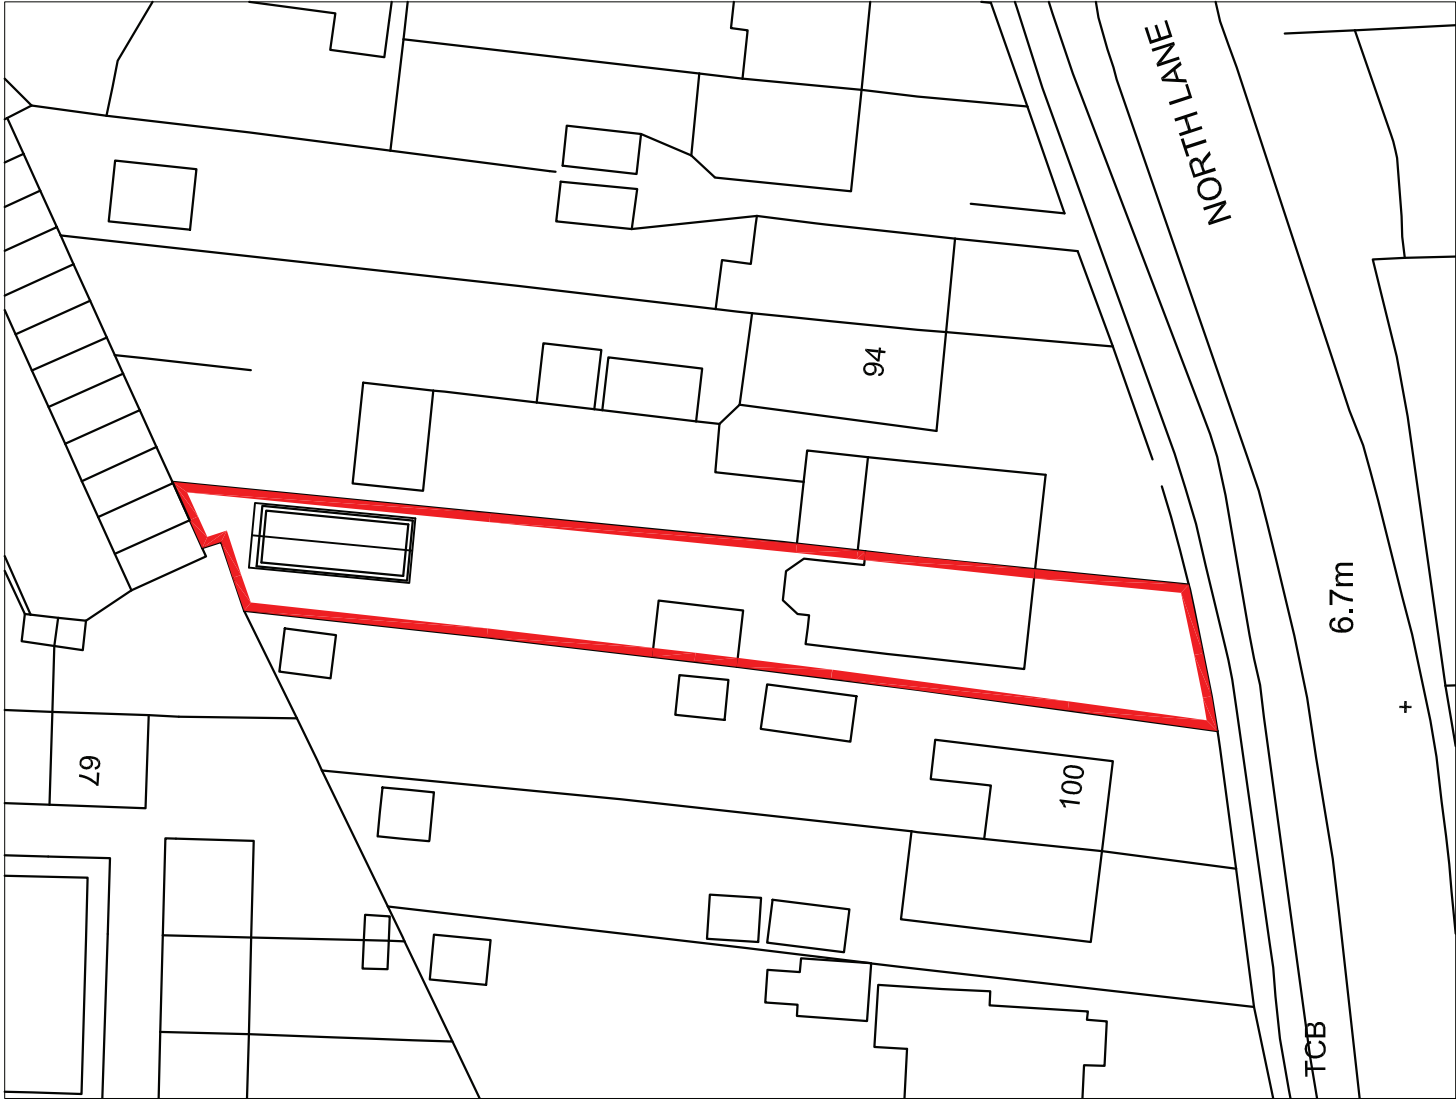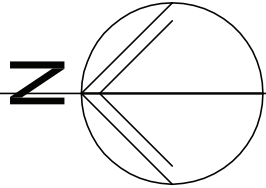

BLOCK PLAN 1:500

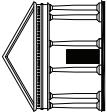

Martin Critchley
CHARTERED ARCHITECT

The Old Brewery,
15E South Street, Havant,
Hampshire, PO9 1BU
023 92 474 919
critchleyarchitect@hotmail.com

Scale A3 = AS SHOWN
Date 30/01/18
Drawn OS

18004-101⁰

© Crown Copyright
All rights reserved.
Reproduced by Permission.
Licence No. 100046837