
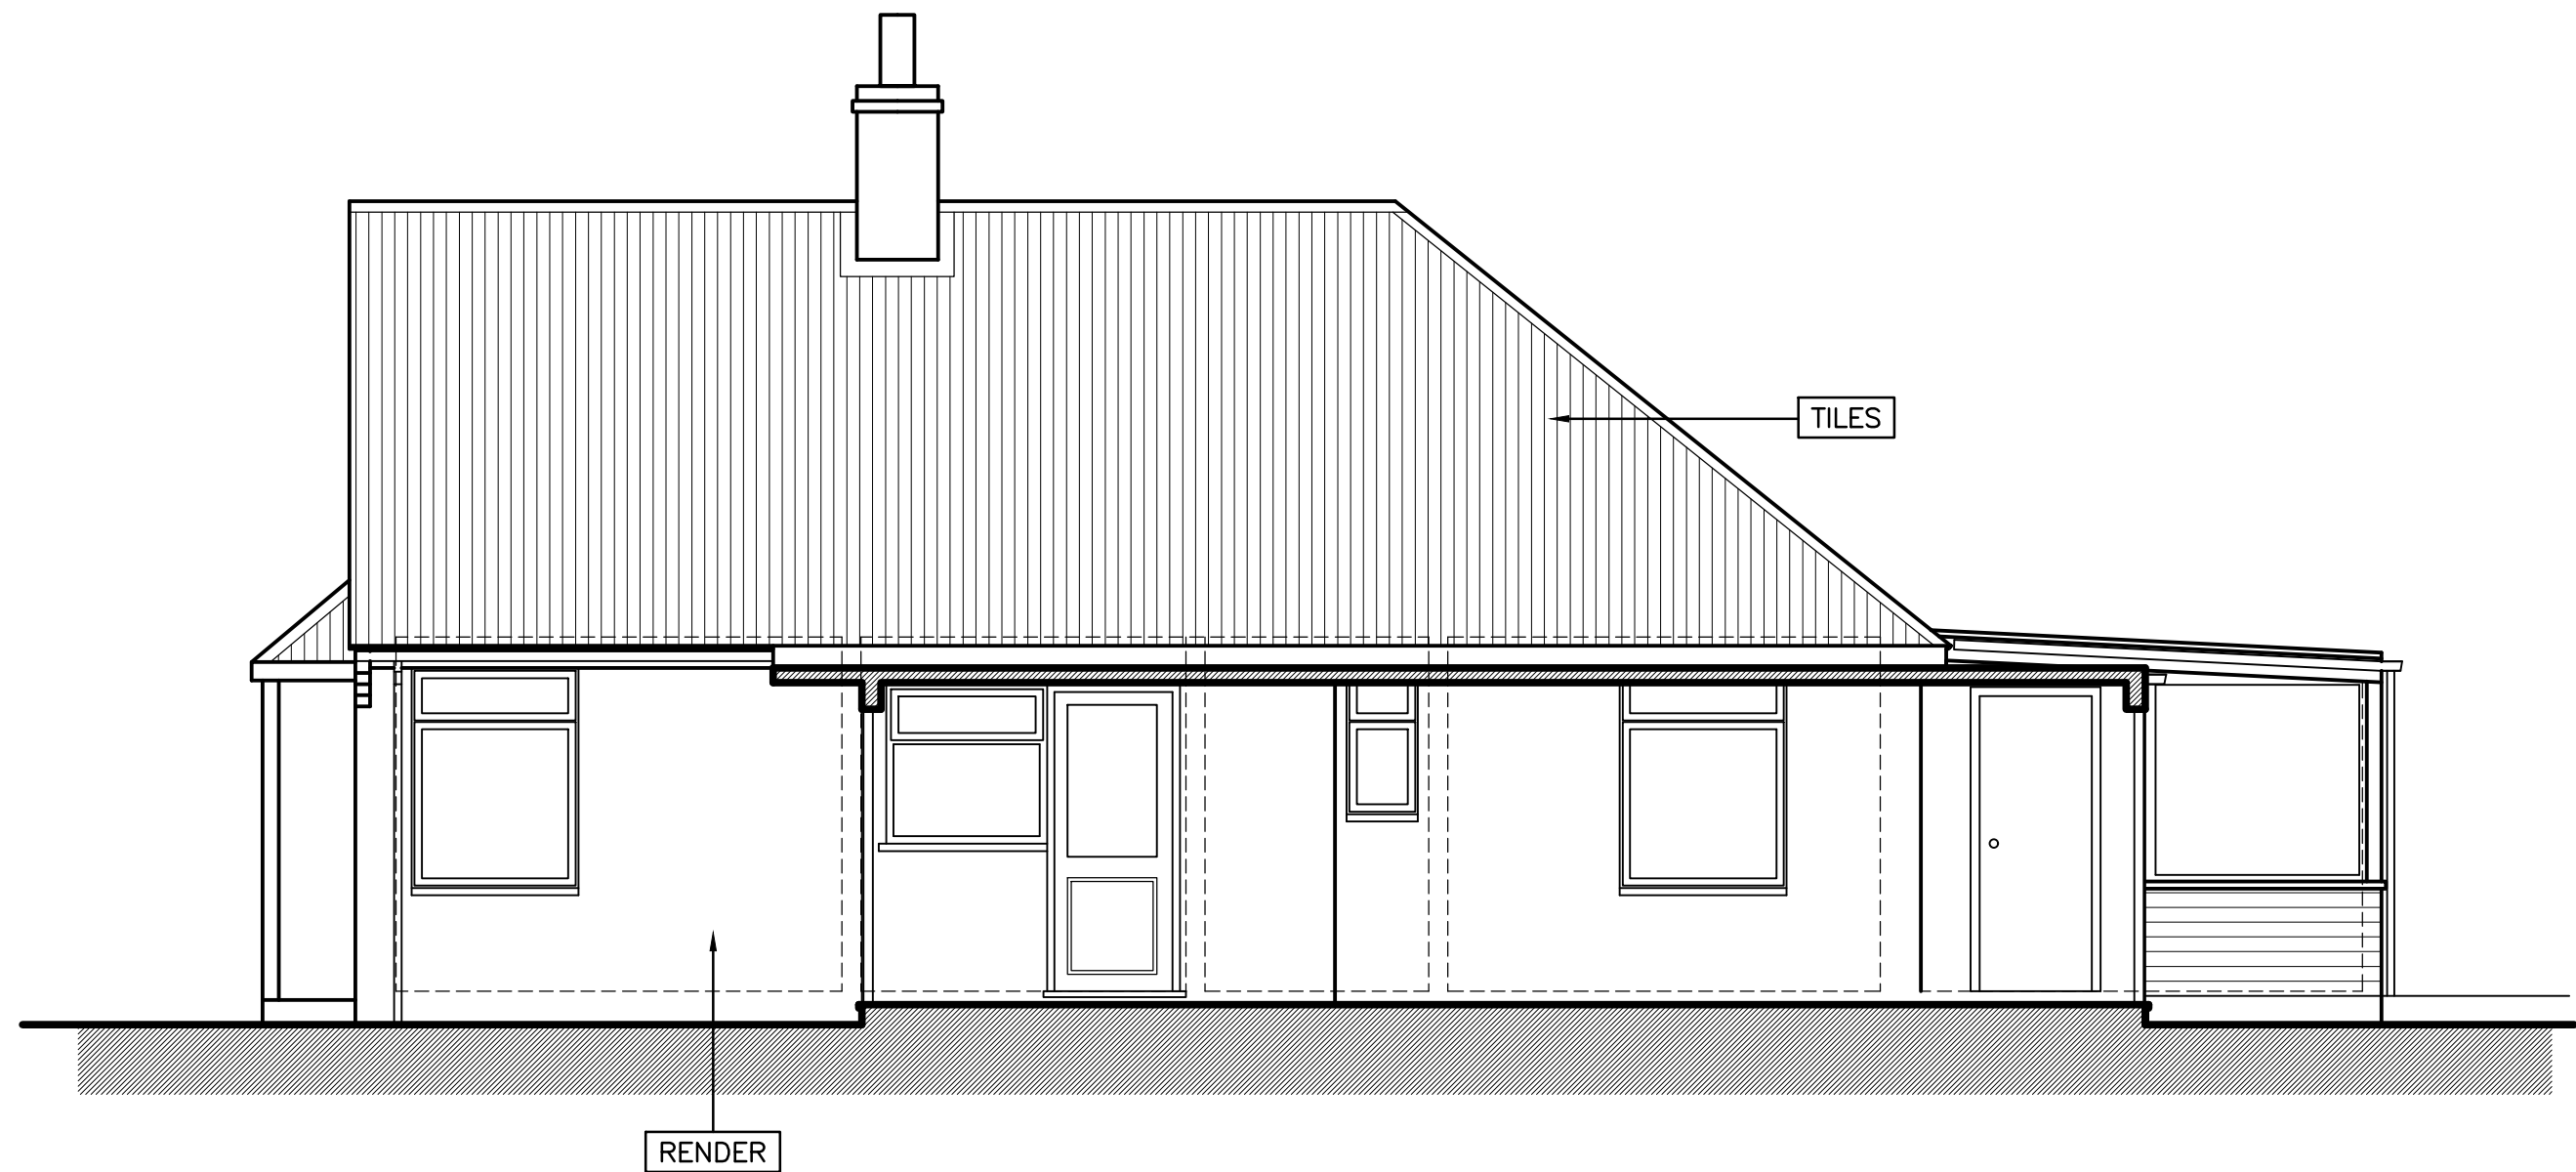


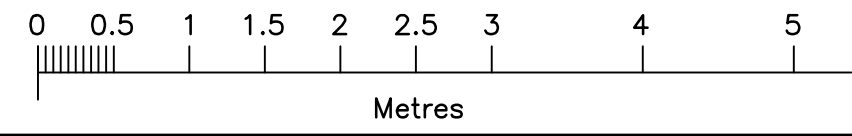

SIDE ELEVATION 'B'

EXISTING

23.12.21	PLANNING ISSUE	B
14.12.21	MATERIALS NOTED	A
Date	Revision	Ref.
DRAWING STATUS		

MR & MRS McGONIGLE	24 NORMANDY LANE EAST PRESTON WEST SUSSEX BN16 1LY	EXISTING SIDE ELEVATION 'B'	P.D. ELKINS DRAWING SERVICES LIMITED 140 Kingston Road Ewell Surrey KT17 2ES Tel. 020 8873 3138 email. elkinsdraw@aol.com	SCALE 1:50 (A3) DATE MAY 2021 DRAWN BY PDE	DRG. NO. 21-09/E6 ^B
--------------------	--	--------------------------------	--	--	-----------------------------------