
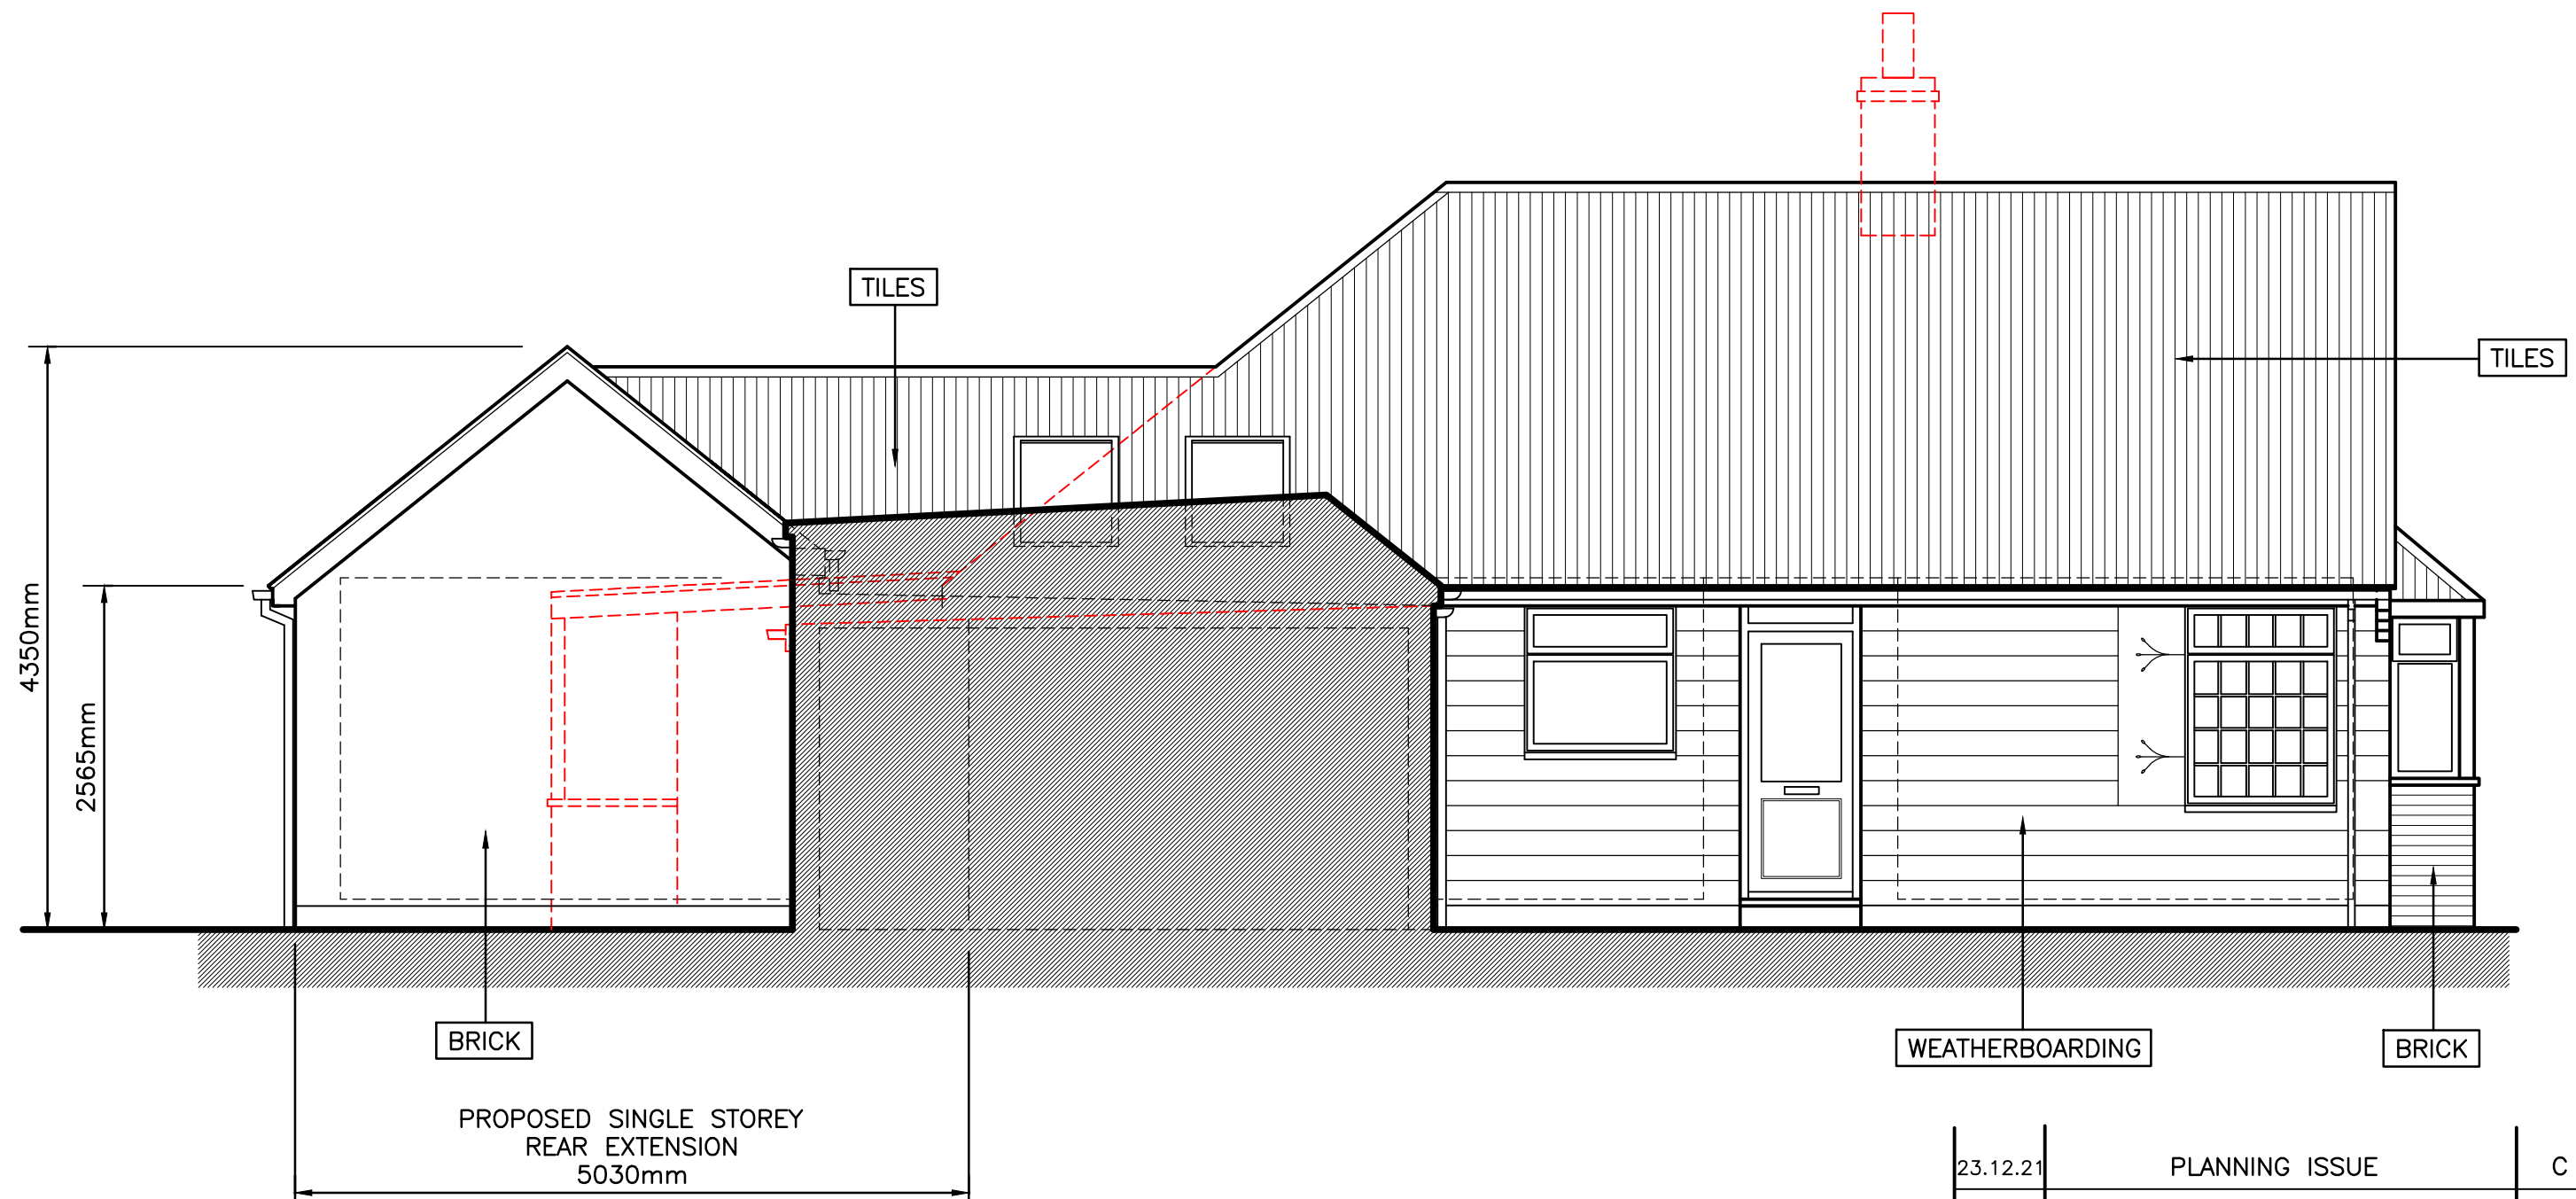


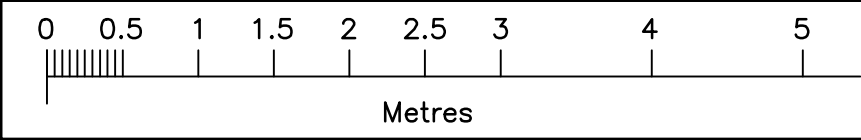

SIDE ELEVATION 'A'

PROPOSED

23.12.21	PLANNING ISSUE	C
13.12.21	FURTHER AMENDMENTS IN ACCORDANCE WITH CLIENTS REQUIREMENTS	B
24.05.21	ELEVATION AMENDED IN ACCORDANCE WITH CLIENTS REQUIREMENTS	A
Date	Revision	Ref.

DRAWING STATUS		
SCALE 1:50 (A3)	DRG. NO.	
DATE MAY 2021	21-09/P5 ^C	
DRAWN BY PDE		

MR & MRS McGONIGLE

24 NORMANDY LANE
EAST PRESTON
WEST SUSSEX BN16 1LY

PROPOSED
SIDE ELEVATION 'A'

P.D. ELKINS
DRAWING SERVICES LIMITED
140 Kingston Road
Ewell Surrey KT17 2ES
Tel. 020 8873 3138
email. elkinsdraw@aol.com