


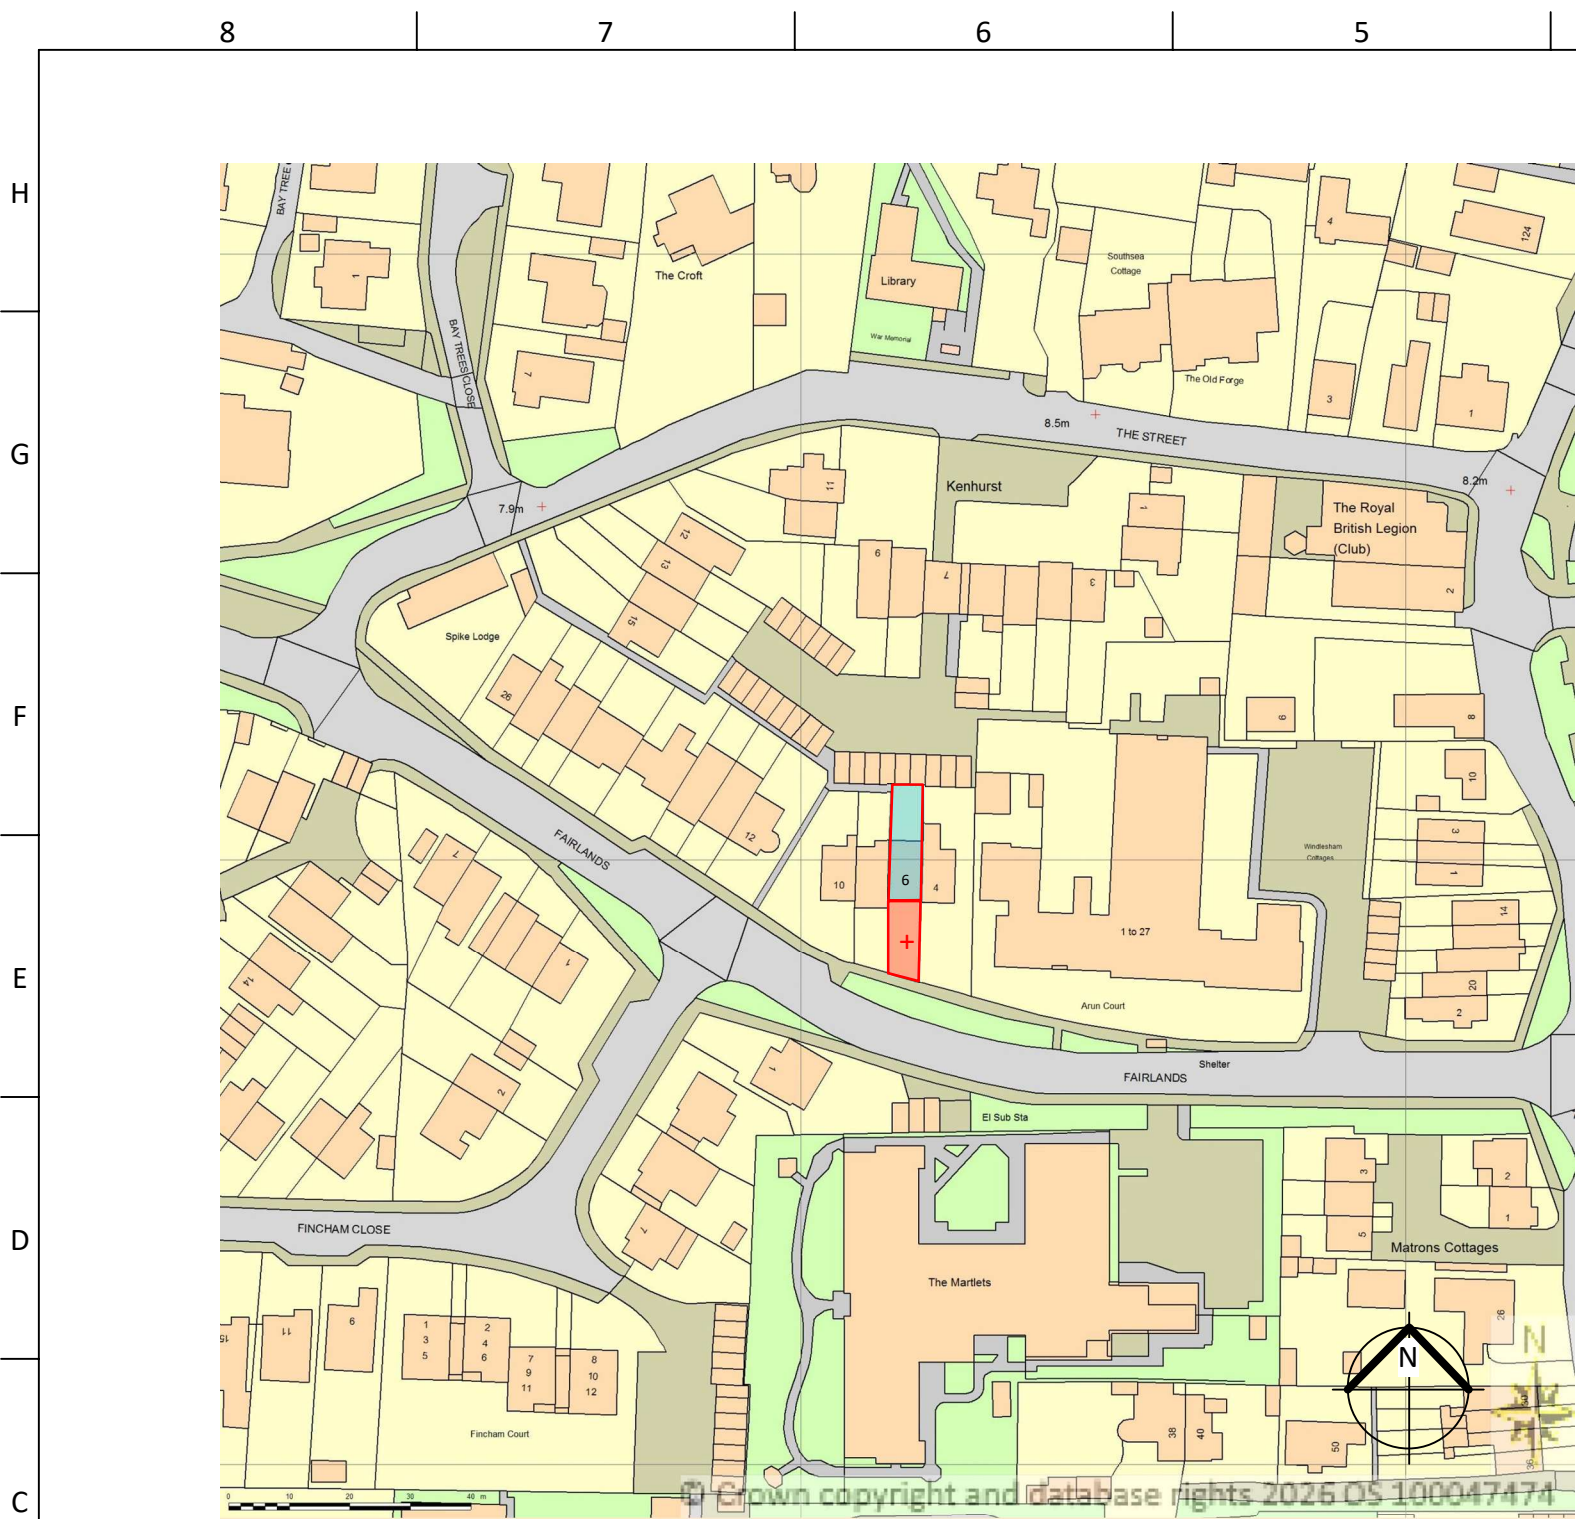


1 Site Location Plan
1:1250

0 20 40 60 80 m



2 Pre-Existing Block Plan
1:500

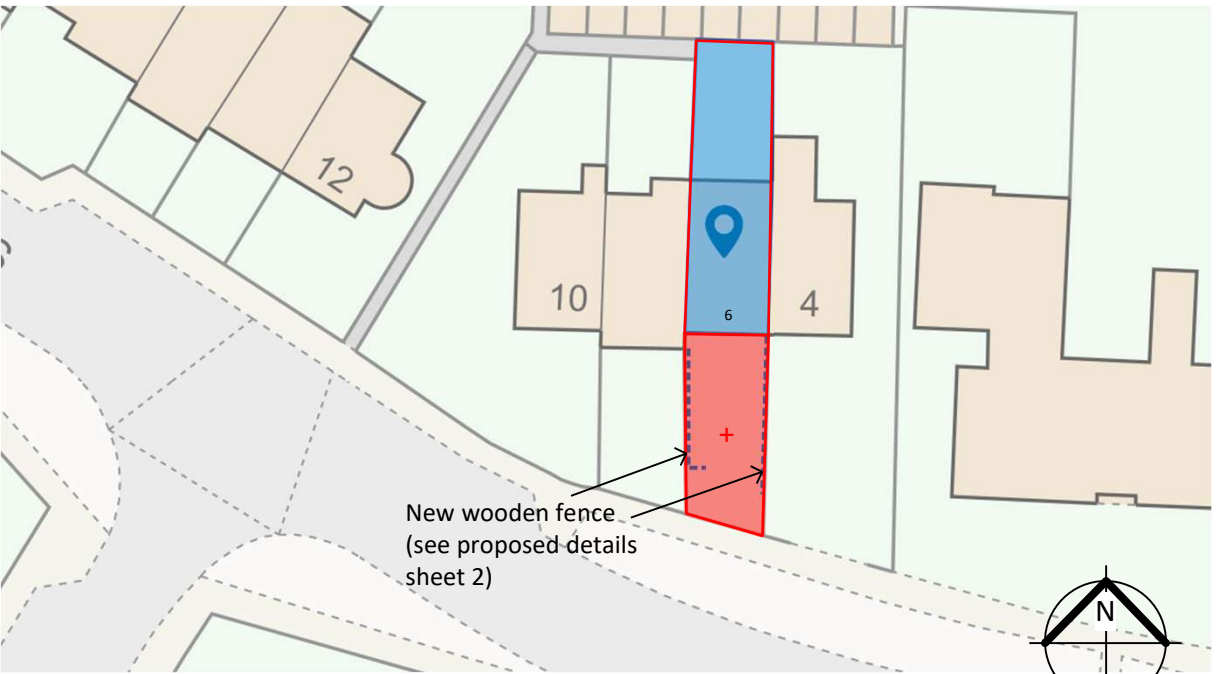

3 Proposed (modifies existing) Block Plan
1:500

0 10 20 30 40 m

Retrospective Planning Application: 6 Fairlands				
Location Plan and Block Plans				
DRAWN: MGE	SIZE A3	APPLICATION NO. EP/11/26/HH	DWG NO 2601-EAD-001	REV 3
DATE: 19/02/2026	SCALE	As indicated	SHEET	1 OF 5