




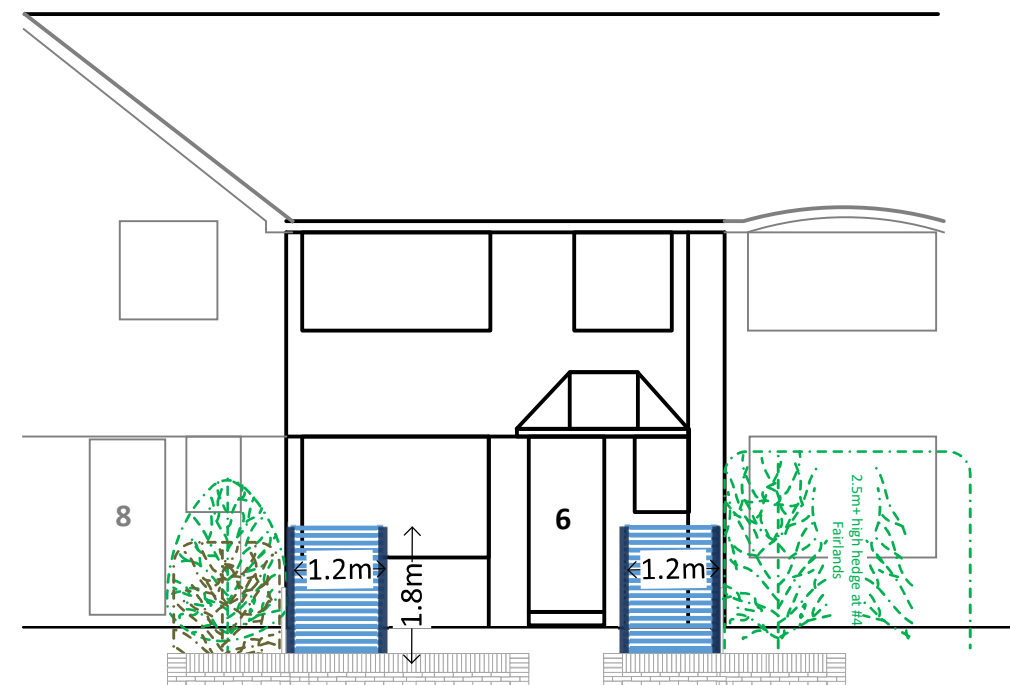


1b Existing Elevation on Front
1:100

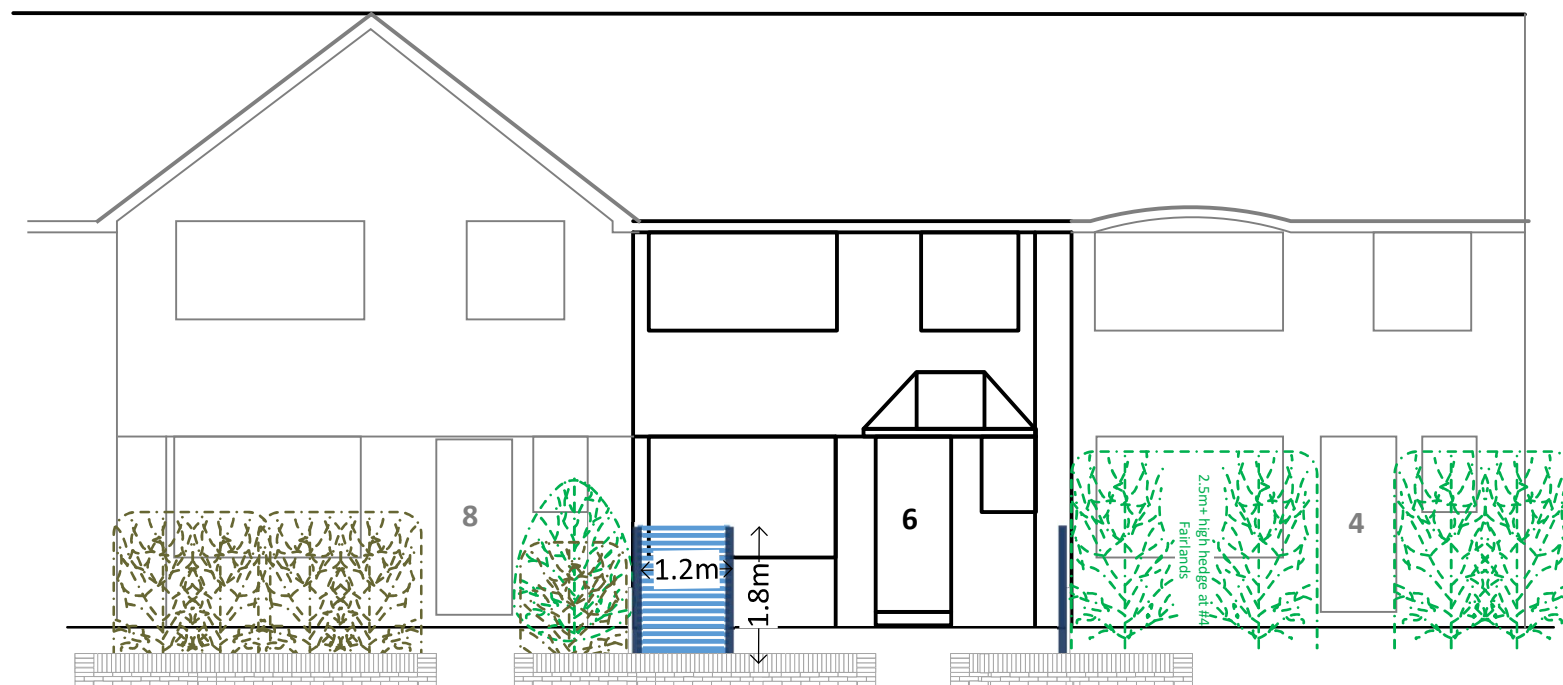



1 Proposed Elevation on Front - #6 Fairlands
1:100

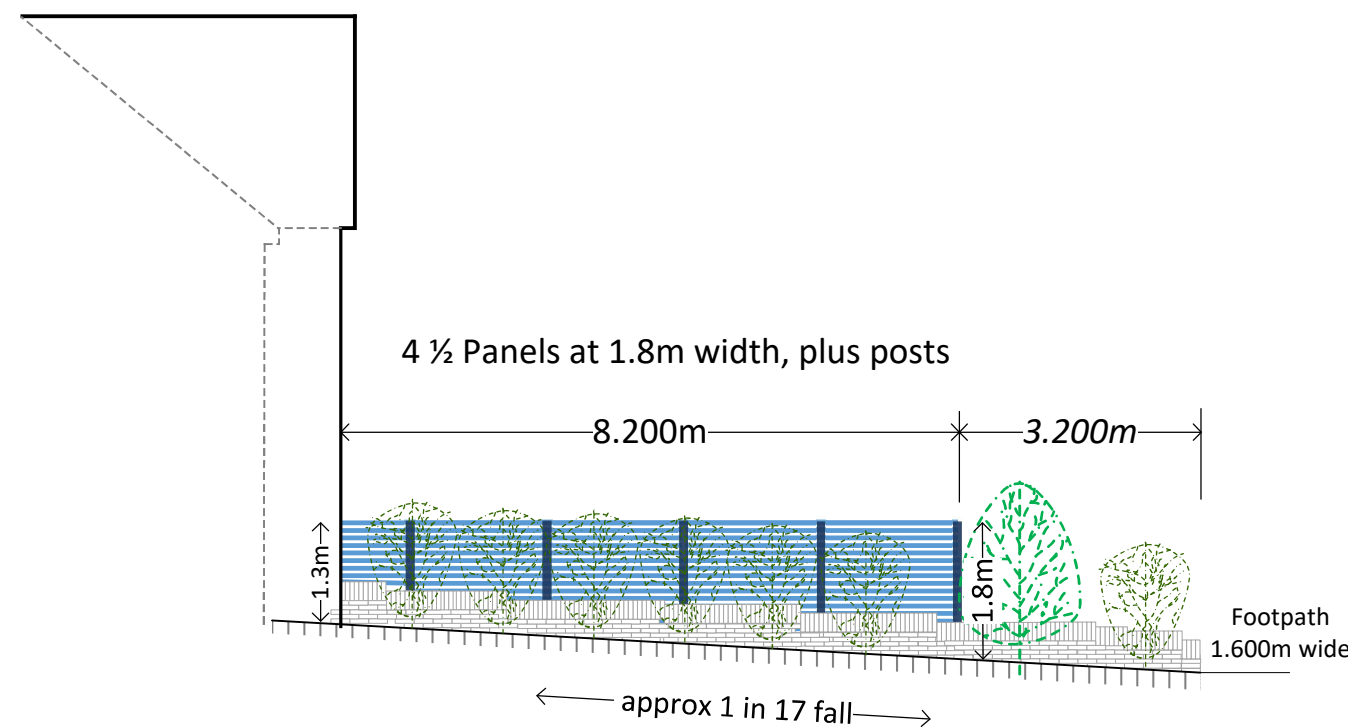


2 Existing Elevation on West – boundary No.8 Fairlands
1:100

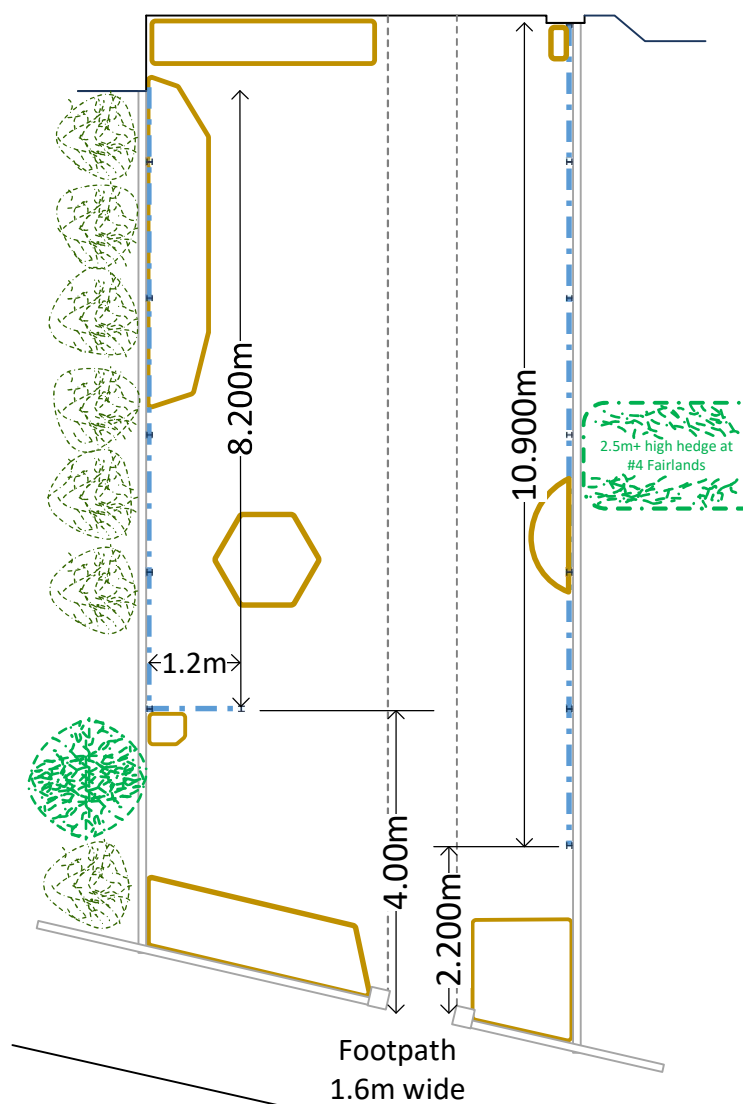


4 Proposed Plan – 6 Fairlands
1:100

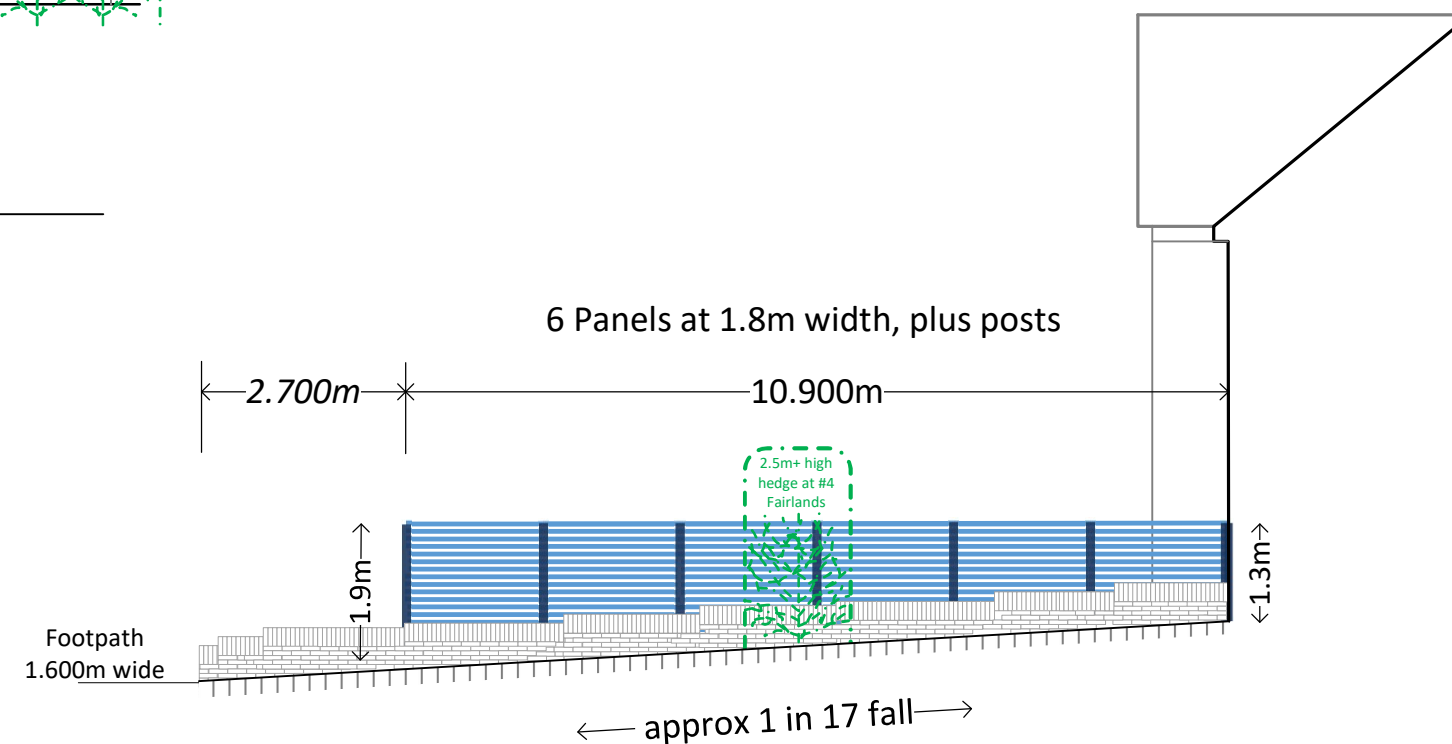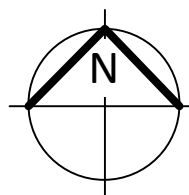

3b Existing Elevation on East
1:100

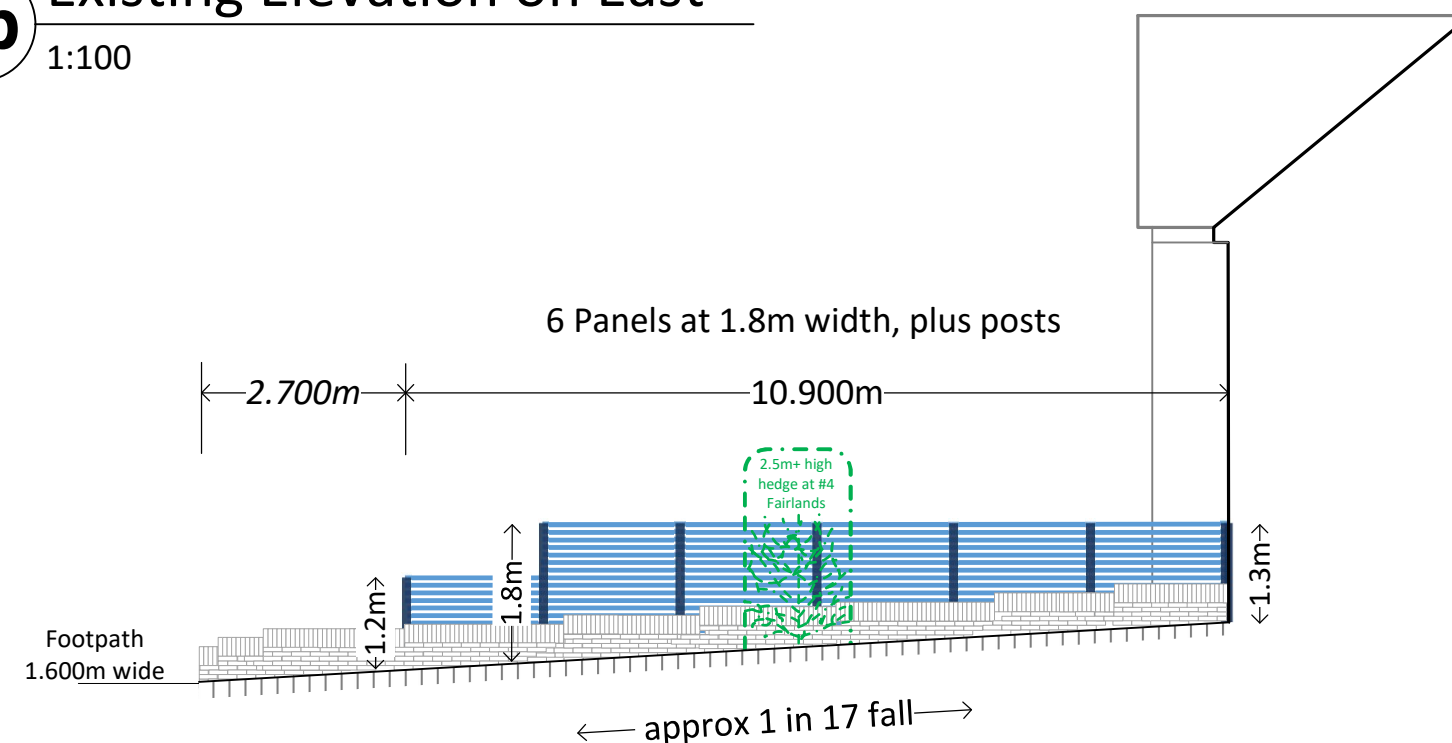

3 Proposed Elevation on East – boundary No.4 Fairlands
1:100

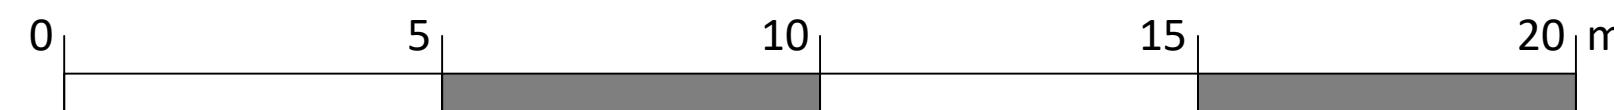

- Proposed Fencing:
- Contemporary Double-slatted “hit & miss” fence panels (good both sides)
 - Pressure treated +15yr life
 - Durapost Classic fence-posts; powder-coated (Anthracite Grey) galvanised steel

	Retrospective Planning Application: 6 Fairlands			
	Proposed (modification of existing) and Existing – Plan and Elevation			
DRAWN: MGE	SIZE A2	APPLICATION NO EP/11/26/HH	DWG NO 2601-EAD-002	REV 3
DATE: 19/02/2026	SCALE 1:100	SHEET 2 OF 5		