


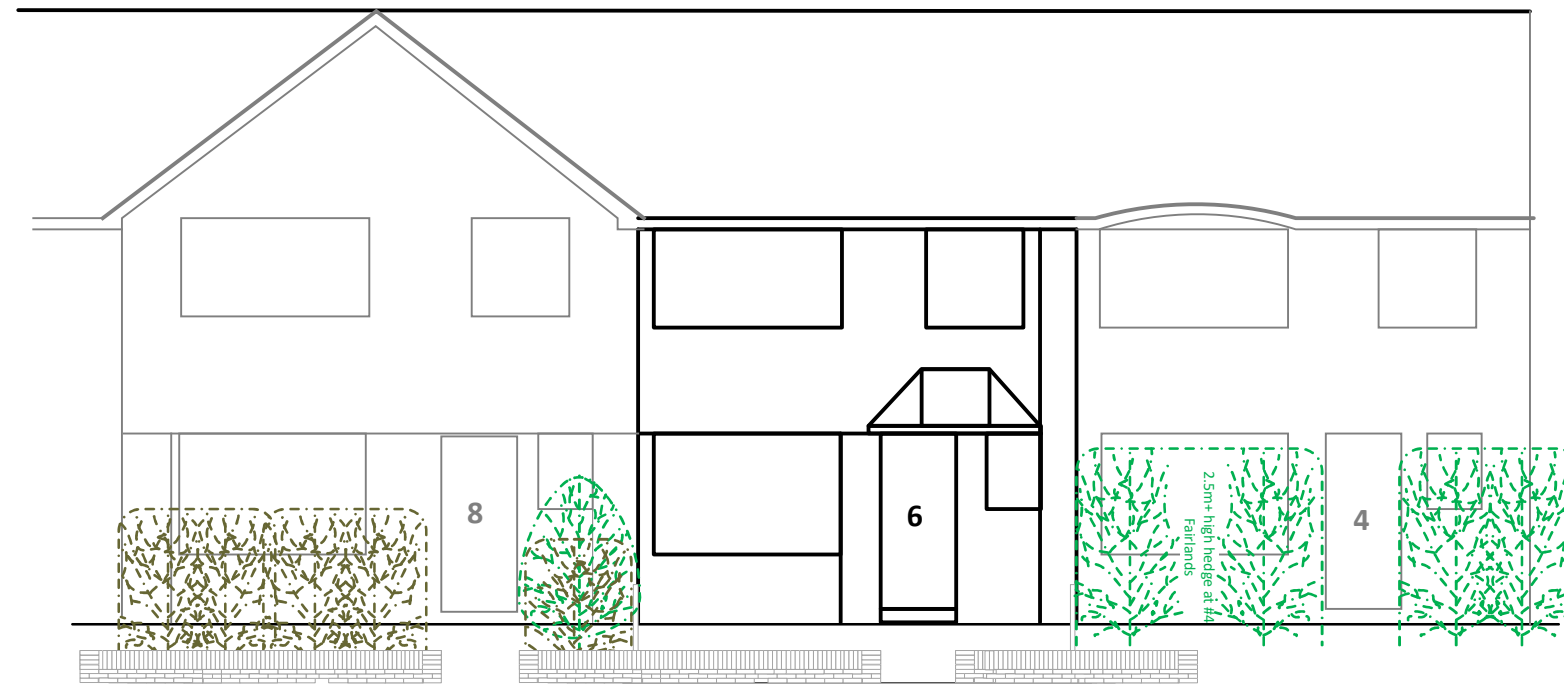


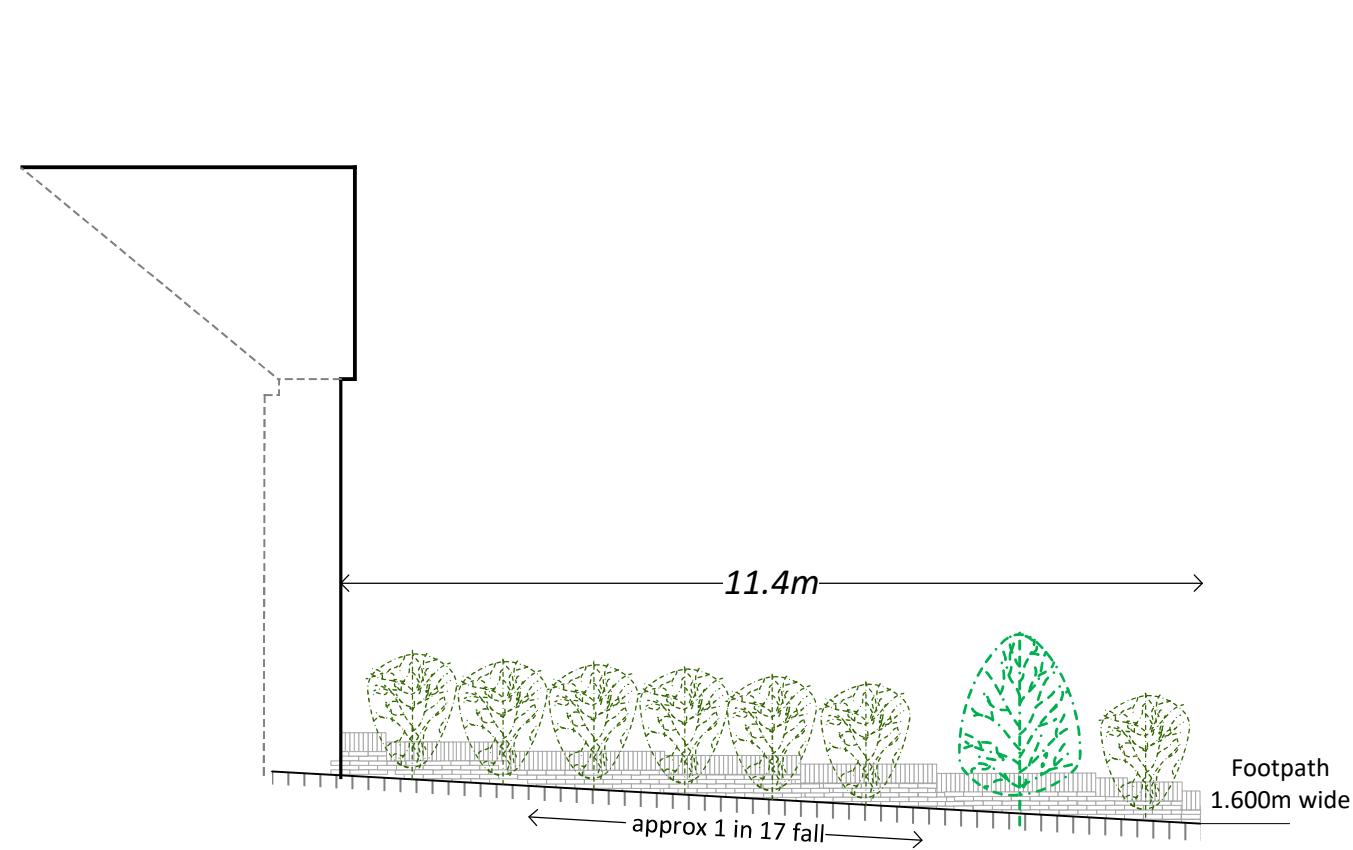



1 Pre-Existing Elevation on Front - #6 Fairlands
1:100

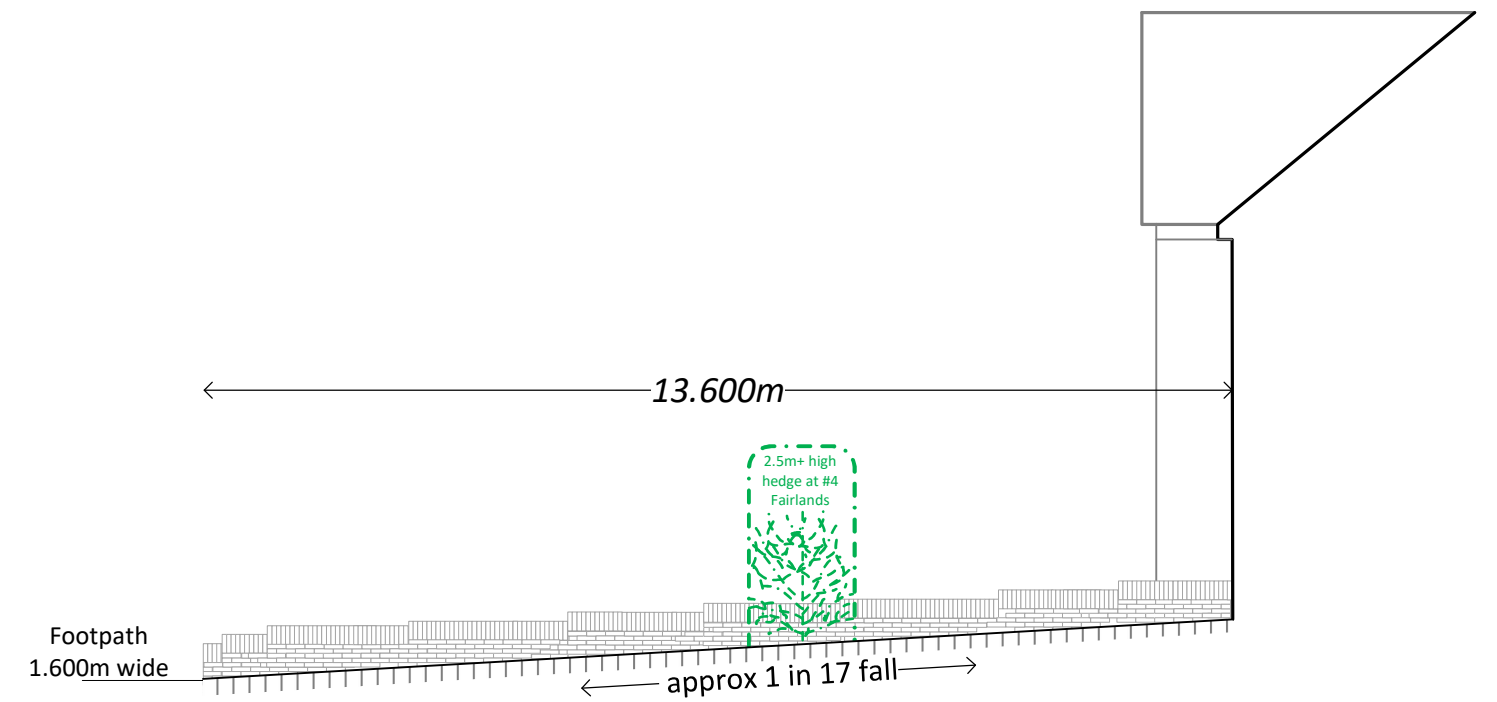


2 Pre-Existing Elevation on West – boundary No.8 Fairlands
1:100

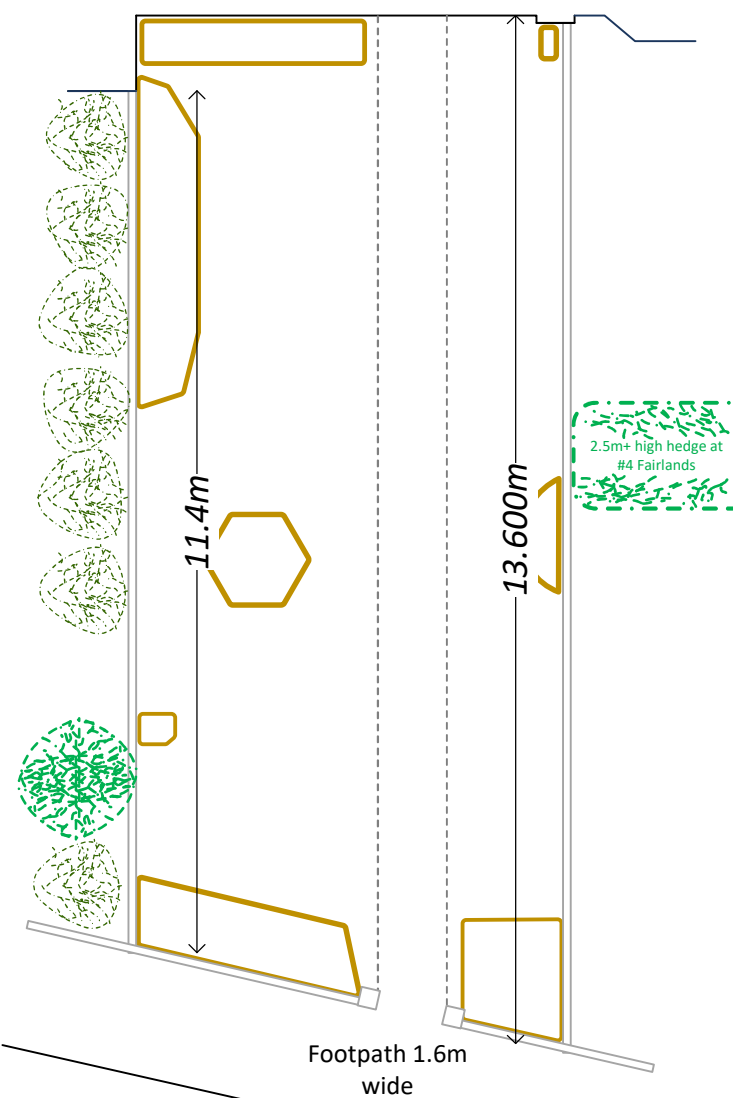

3 Pre-Existing Elevation on East – boundary No.4 Fairlands
1:100

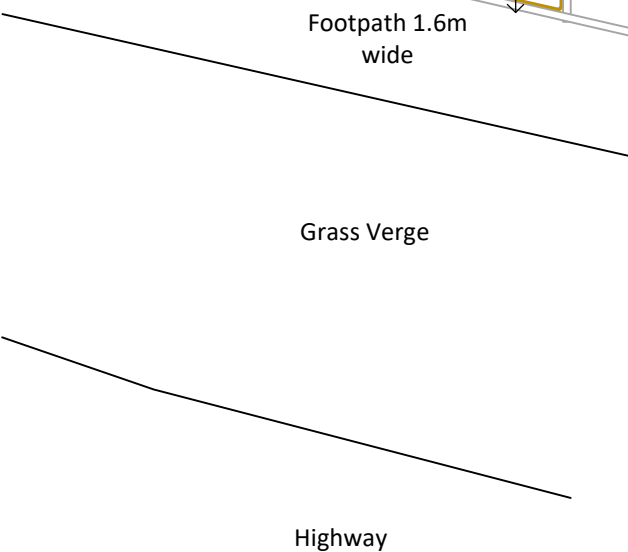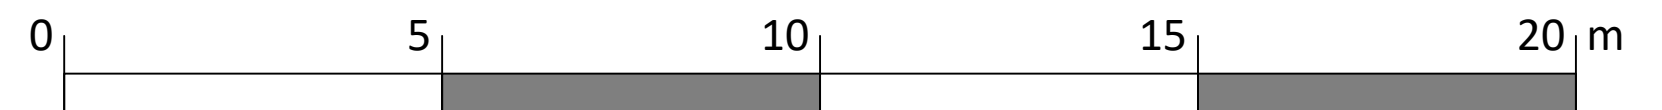

4 Pre-Existing Plan – 6 Fairlands
1:100

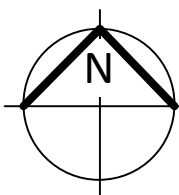

		Retrospective Planning Application: 6 Fairlands			
		Pre-Existing Arrangements – plan and elevation			
DRAWN: MGE		SIZE A2	APPLICATION NO EP/11/26/HH	DWG NO 2601-EAD-003	REV 2
DATE: 19/02/2026		SCALE 1:100	SHEET 3 OF 5		