ARUN DISTRICT COUNCIL
No. EP 120 06
RECEIVED 18-8-06

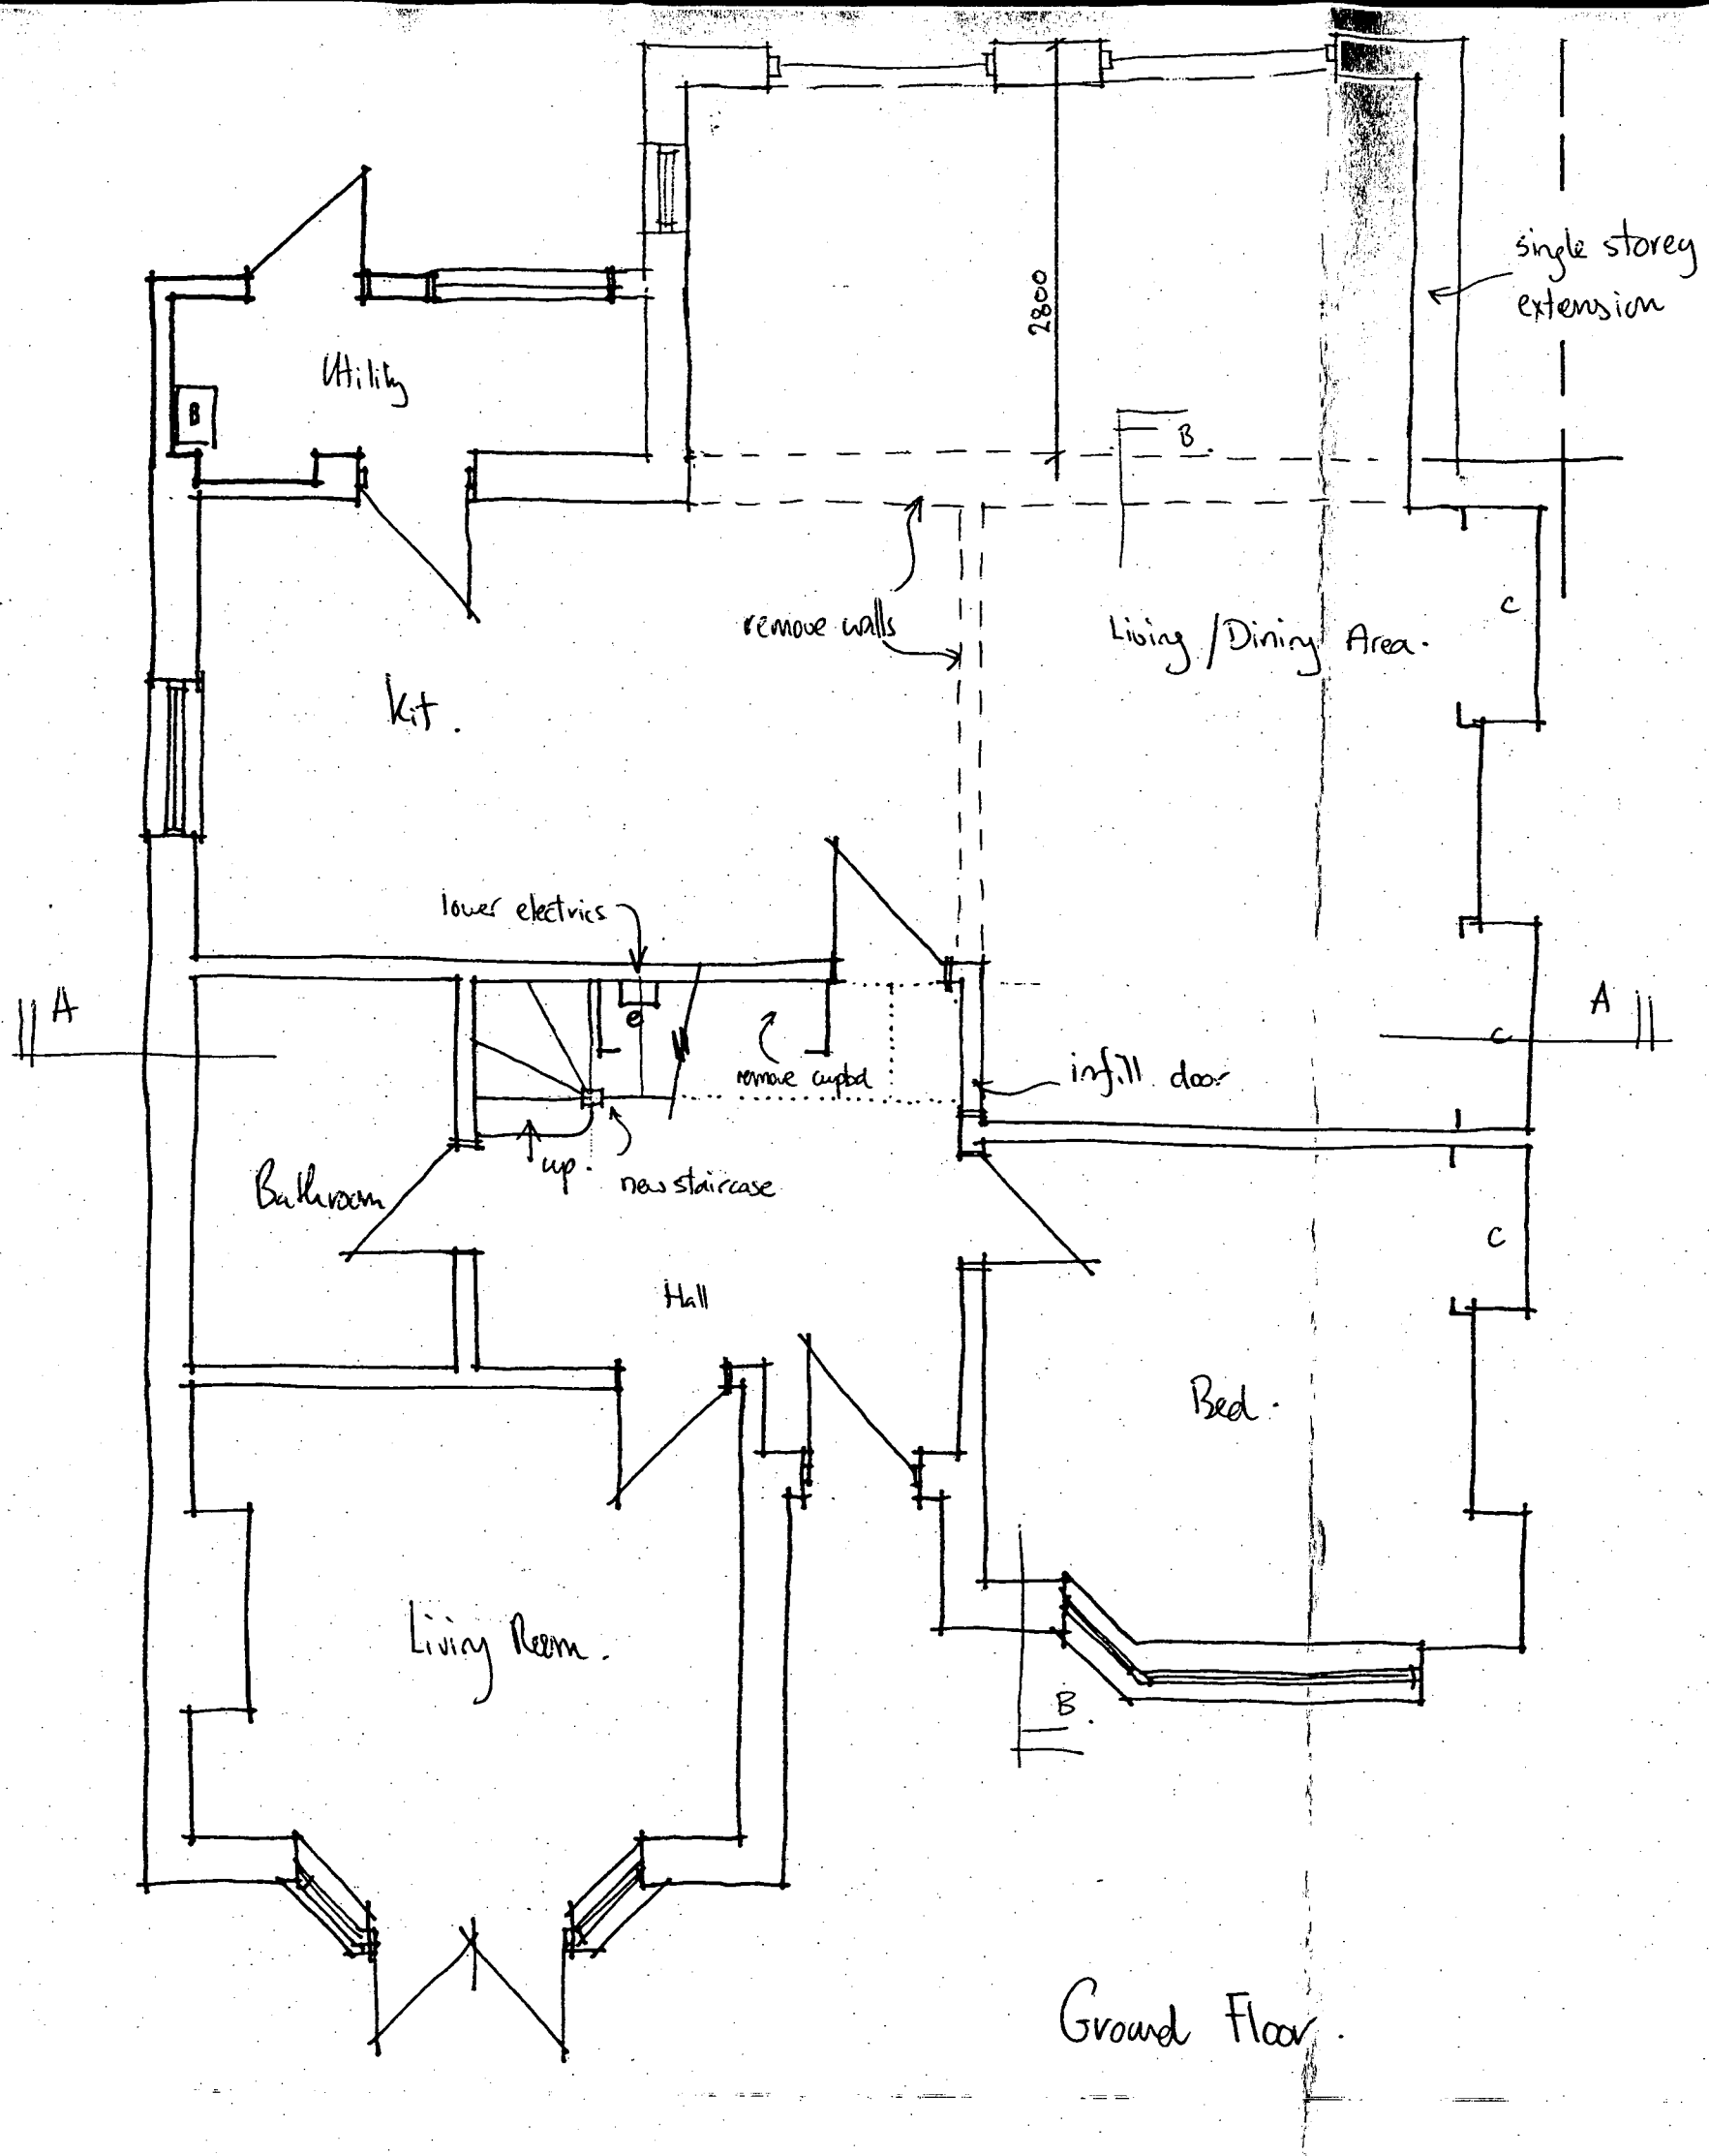

Ground Floor.

Sun Corner, Normandy Lane,
East Preston.

Proposed Ground Floor.

Peter Overill Associates
Chartered Building Surveyors
RICS
49 High Street
Crawley
West Sussex
RH10 1BQ
Tel. No. 01293 534400
Fax No. 01293 553679

SCALE	1:50	DRG. NO.	REV
DATE	Aug '06	8290/1	
DRAWN	mat		

ARUN DISTRICT COUNCIL EP/120/06 18/08/2006