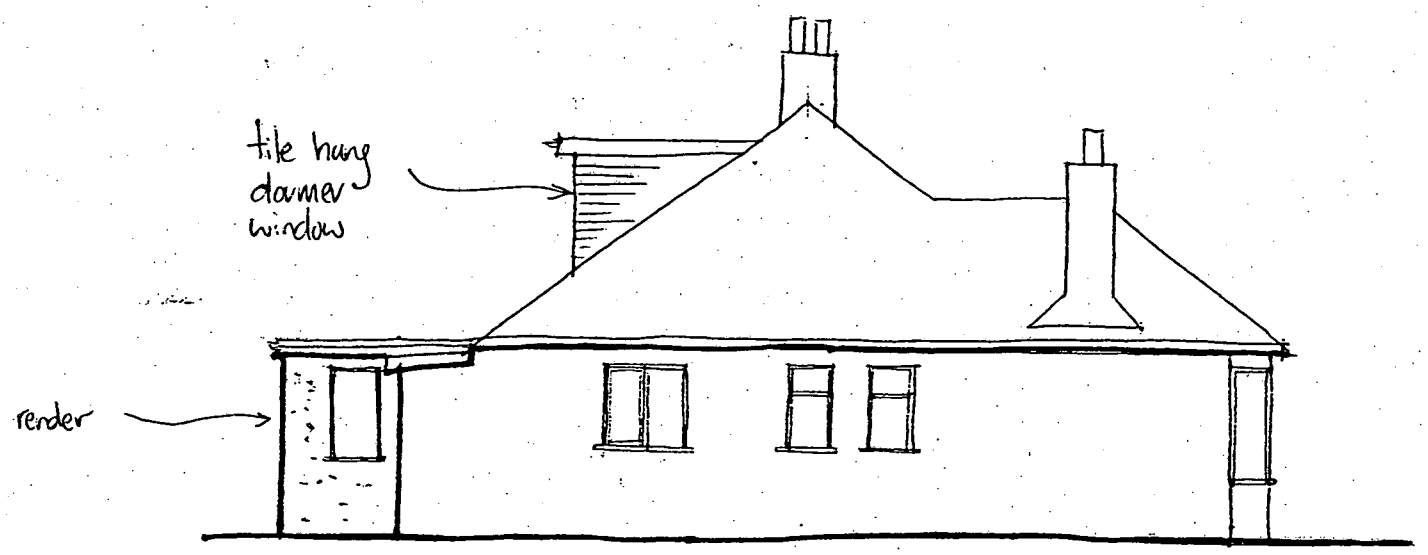

Side Elevation.



Rear Elevation.

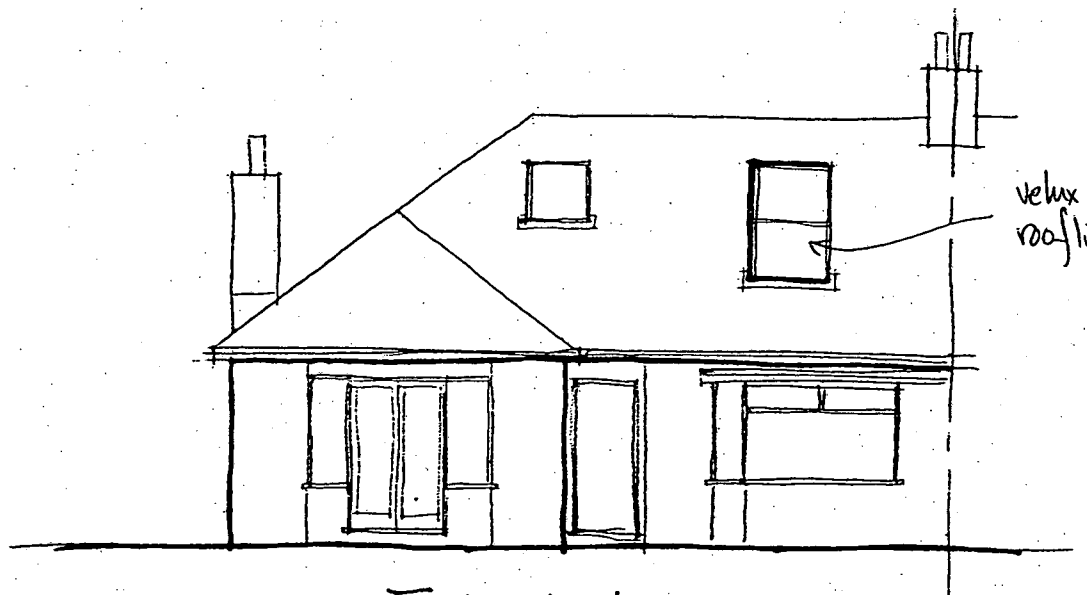

Front Elevation.

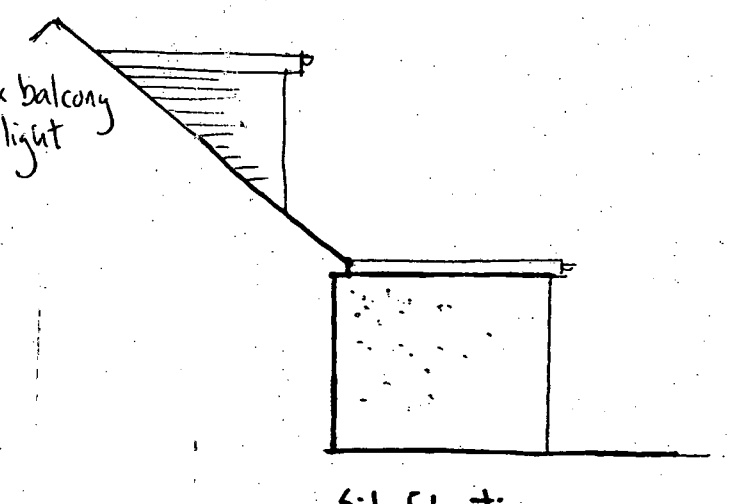

Side Elevation

ARUN DISTRICT COUNCIL
No. EP/120/06
SUBSTITUTION
RECEIVED 19/9/06

Sun Corner, Normandy Lane,
East Preston.

Proposed Elevations.

Peter Overill Associates
Chartered Building Surveyors
RICS
49 High Street
Crawley
West Sussex
RH10 1BQ
Tel. No. 01293 534400
Fax No. 01293 553679

SCALE	1:100	DRG. NO.	REV
DATE	Aug '06	8290/4	A
DRAWN	mat.		

Rev A 19/9/06 Side elevation dormer added.

ARUN DISTRICT COUNCIL-EP/120/06/ 18/08/2006