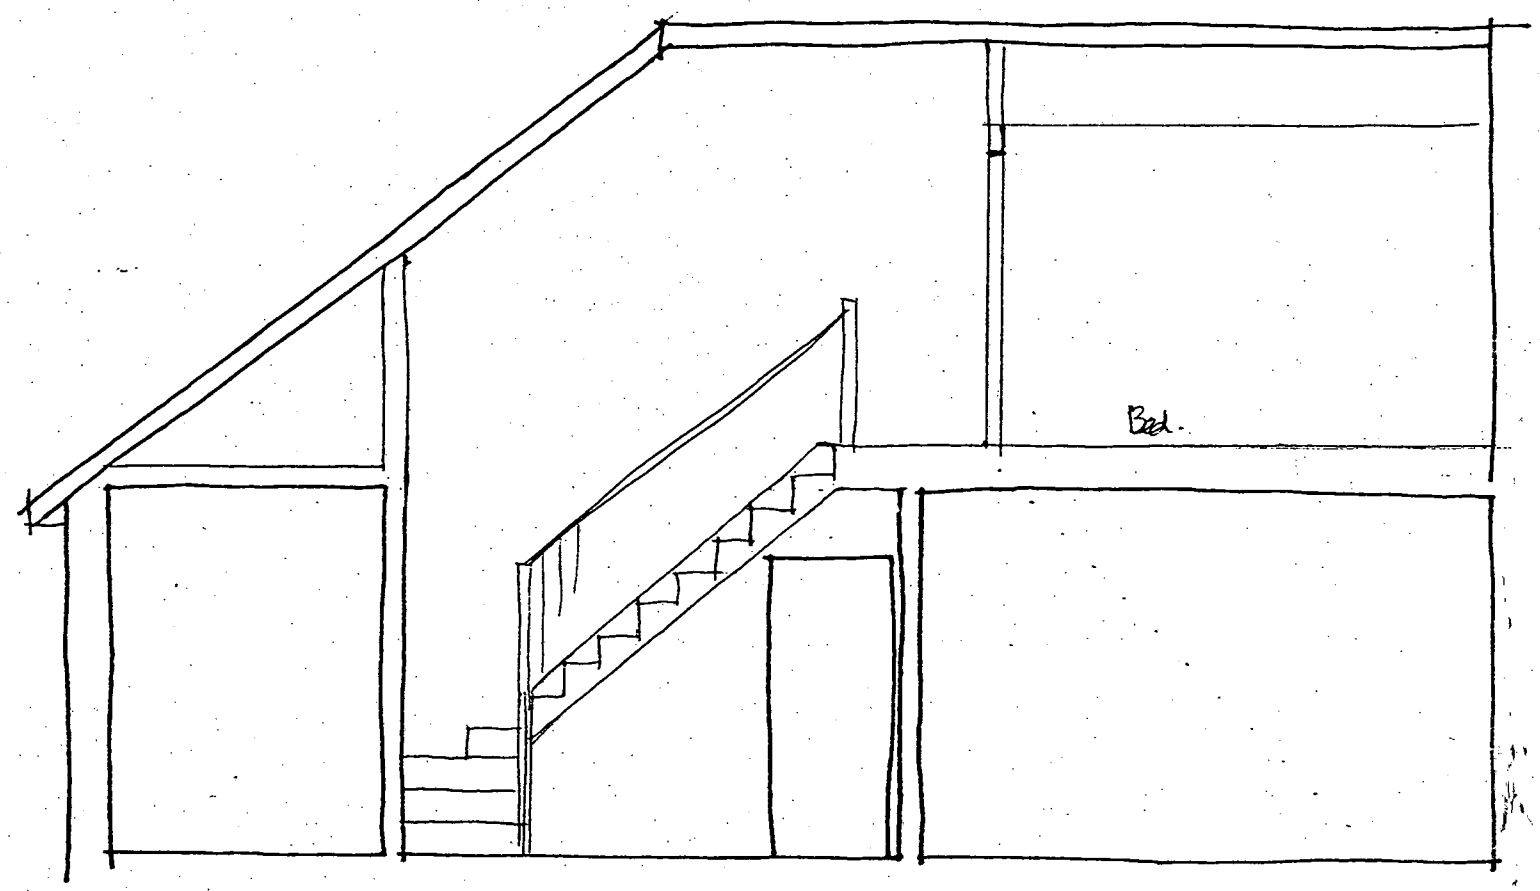

Section A:A.

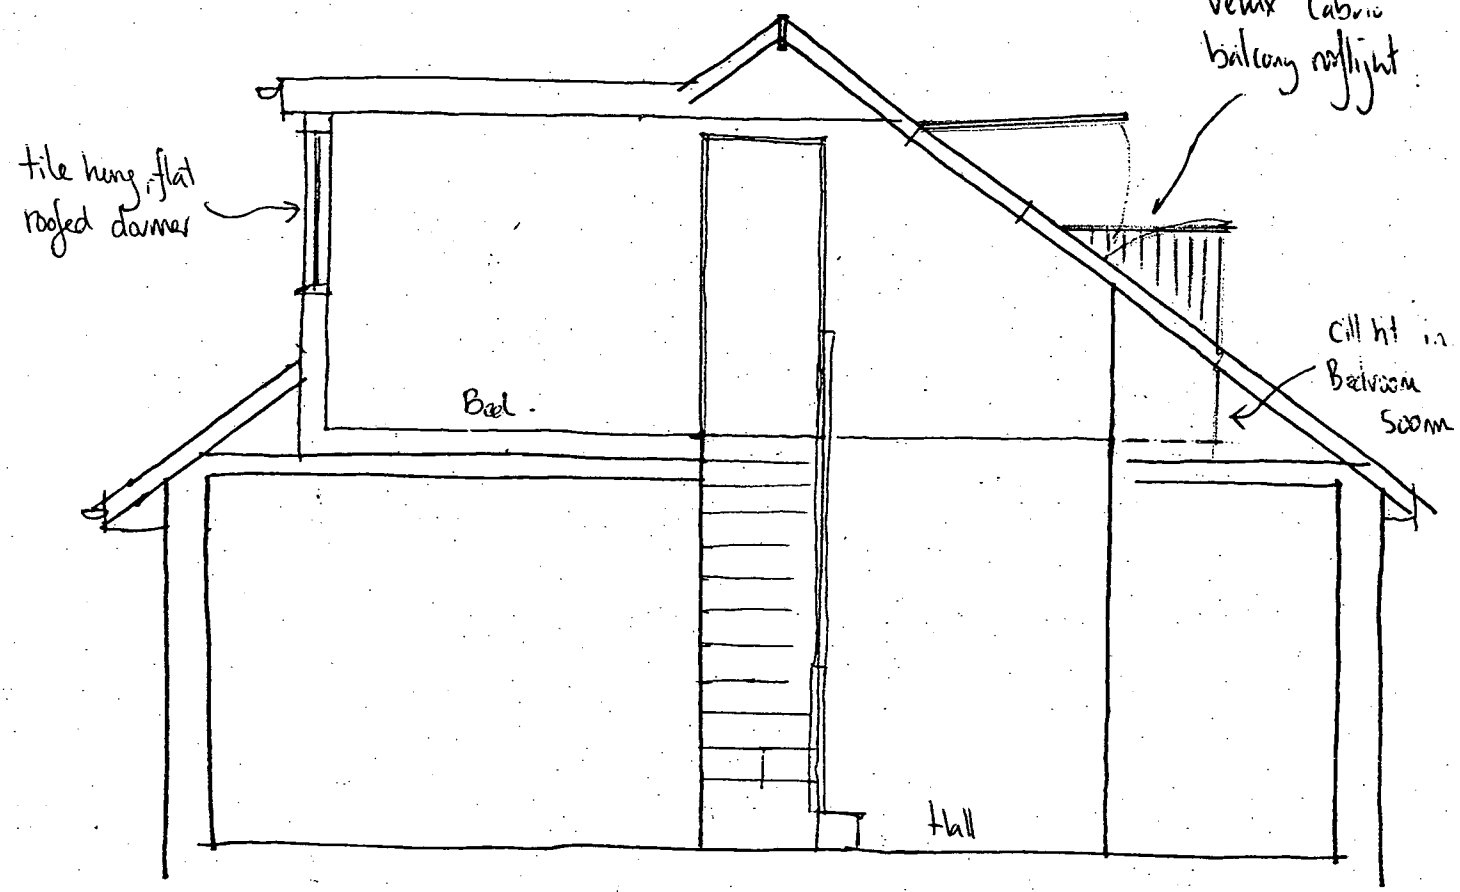

Section B:B.

ARUN DISTRICT COUNCIL
No. EP/120/06
SUBSTITUTION
RECEIVED 25/8/06

Rev 'A' — 22/9/06 — Cabrio unit added to Section

Sun Corner, Normandy Lane, East Preston.

Proposed Sections

Peter Overill Associates
Chartered Building Surveyors
RICS
49 High Street
Crawley
West Sussex
RH10 1BQ
Tel. No. 01293 534400
Fax No. 01293 553679

SCALE	1:50	DRG. NO.	REV
DATE	Aug'06	8290/5	A
DRAWN	mat		

ARUN DISTRICT COUNCIL:EP/120/06/ 18/08/2006