




North Facing Elevation

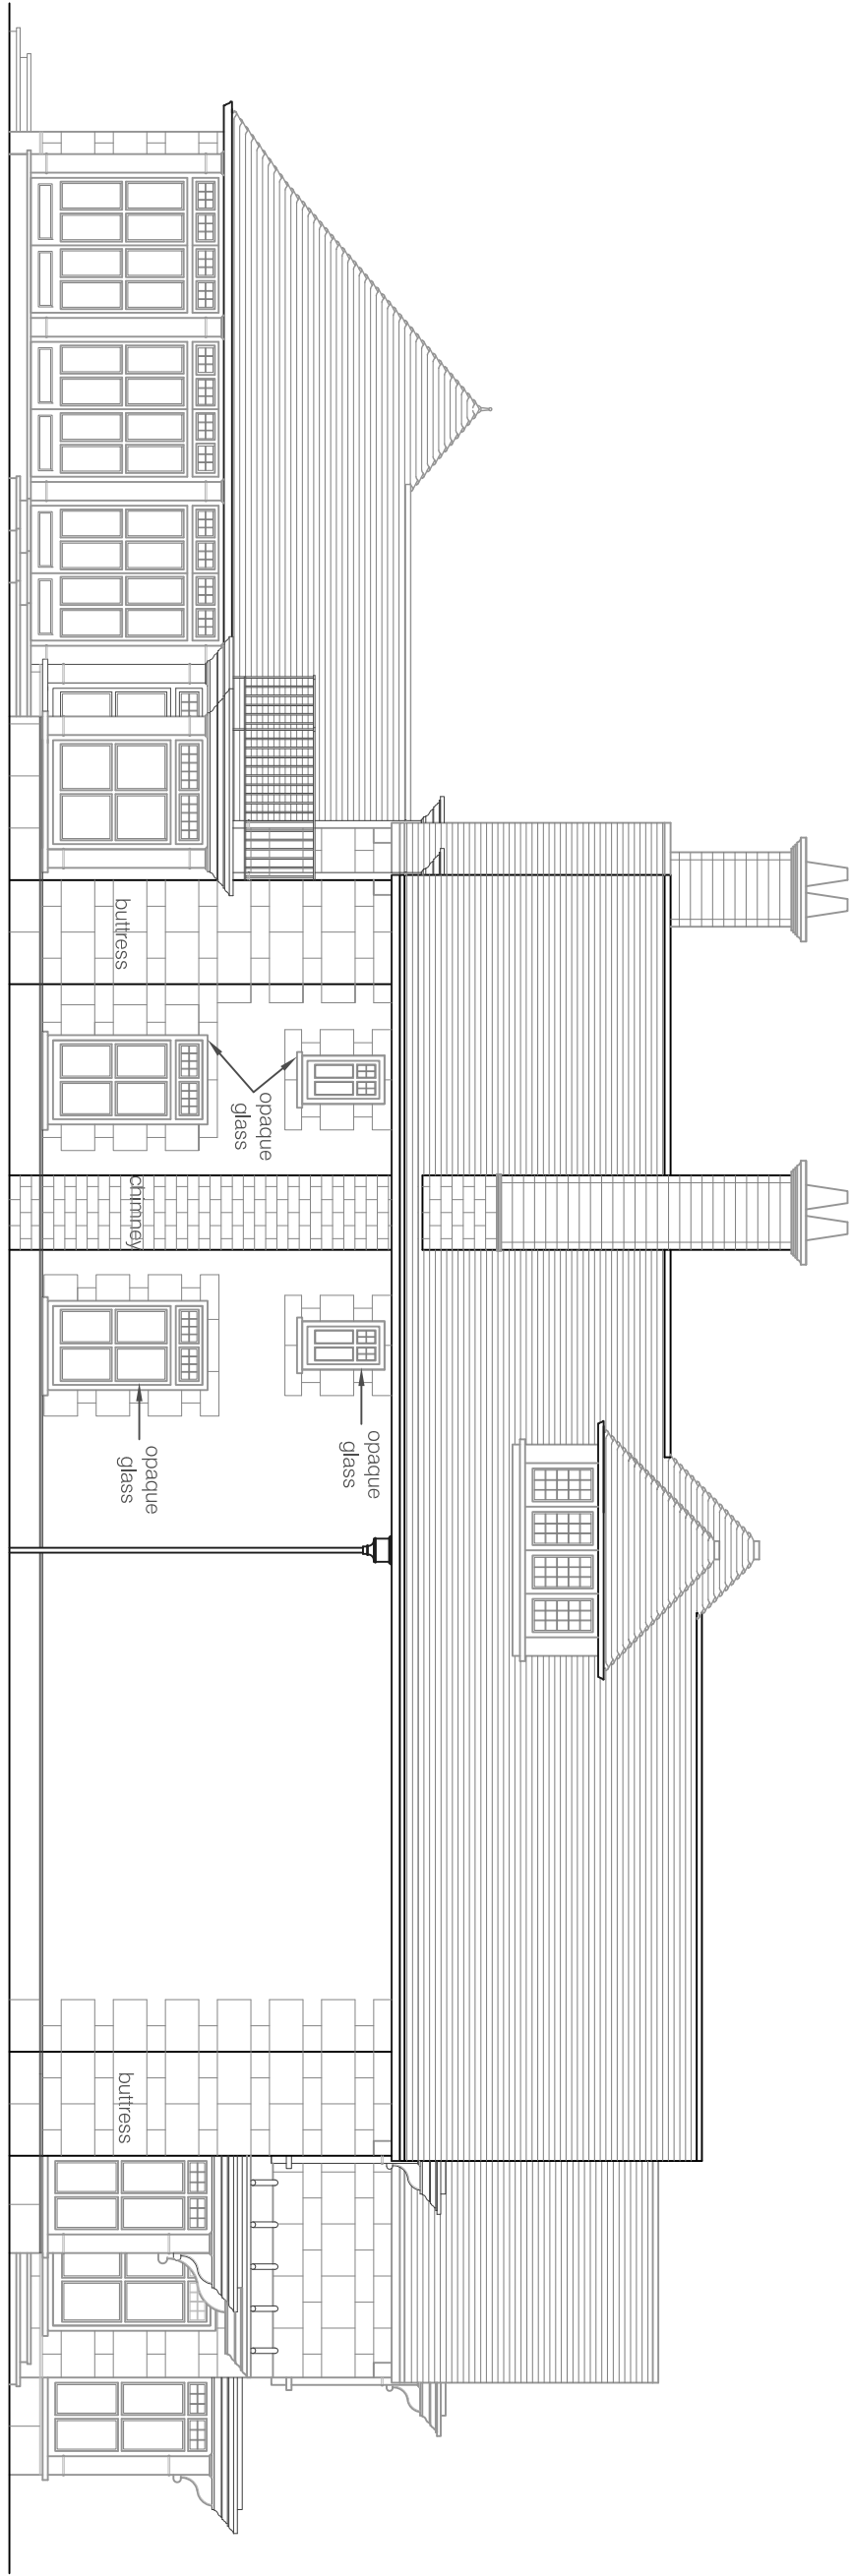

East Facing Elevation

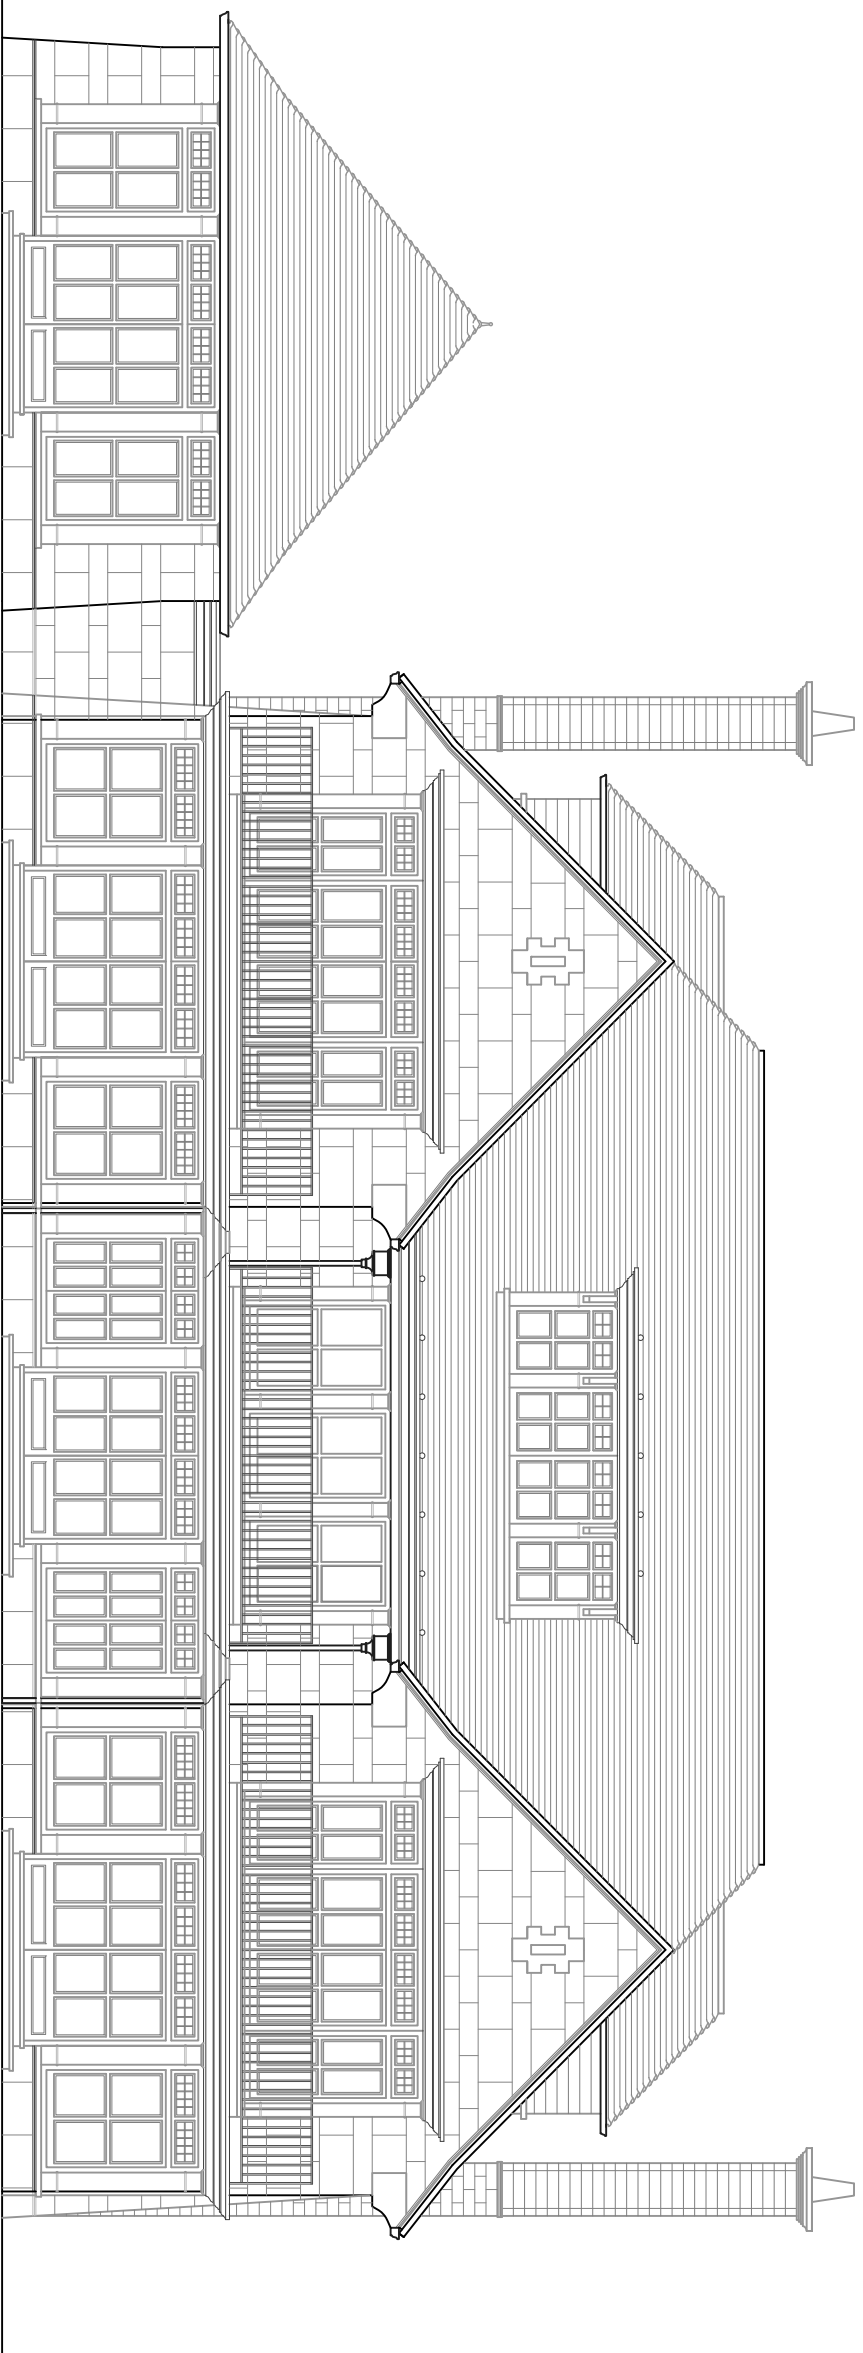

South Facing Elevation

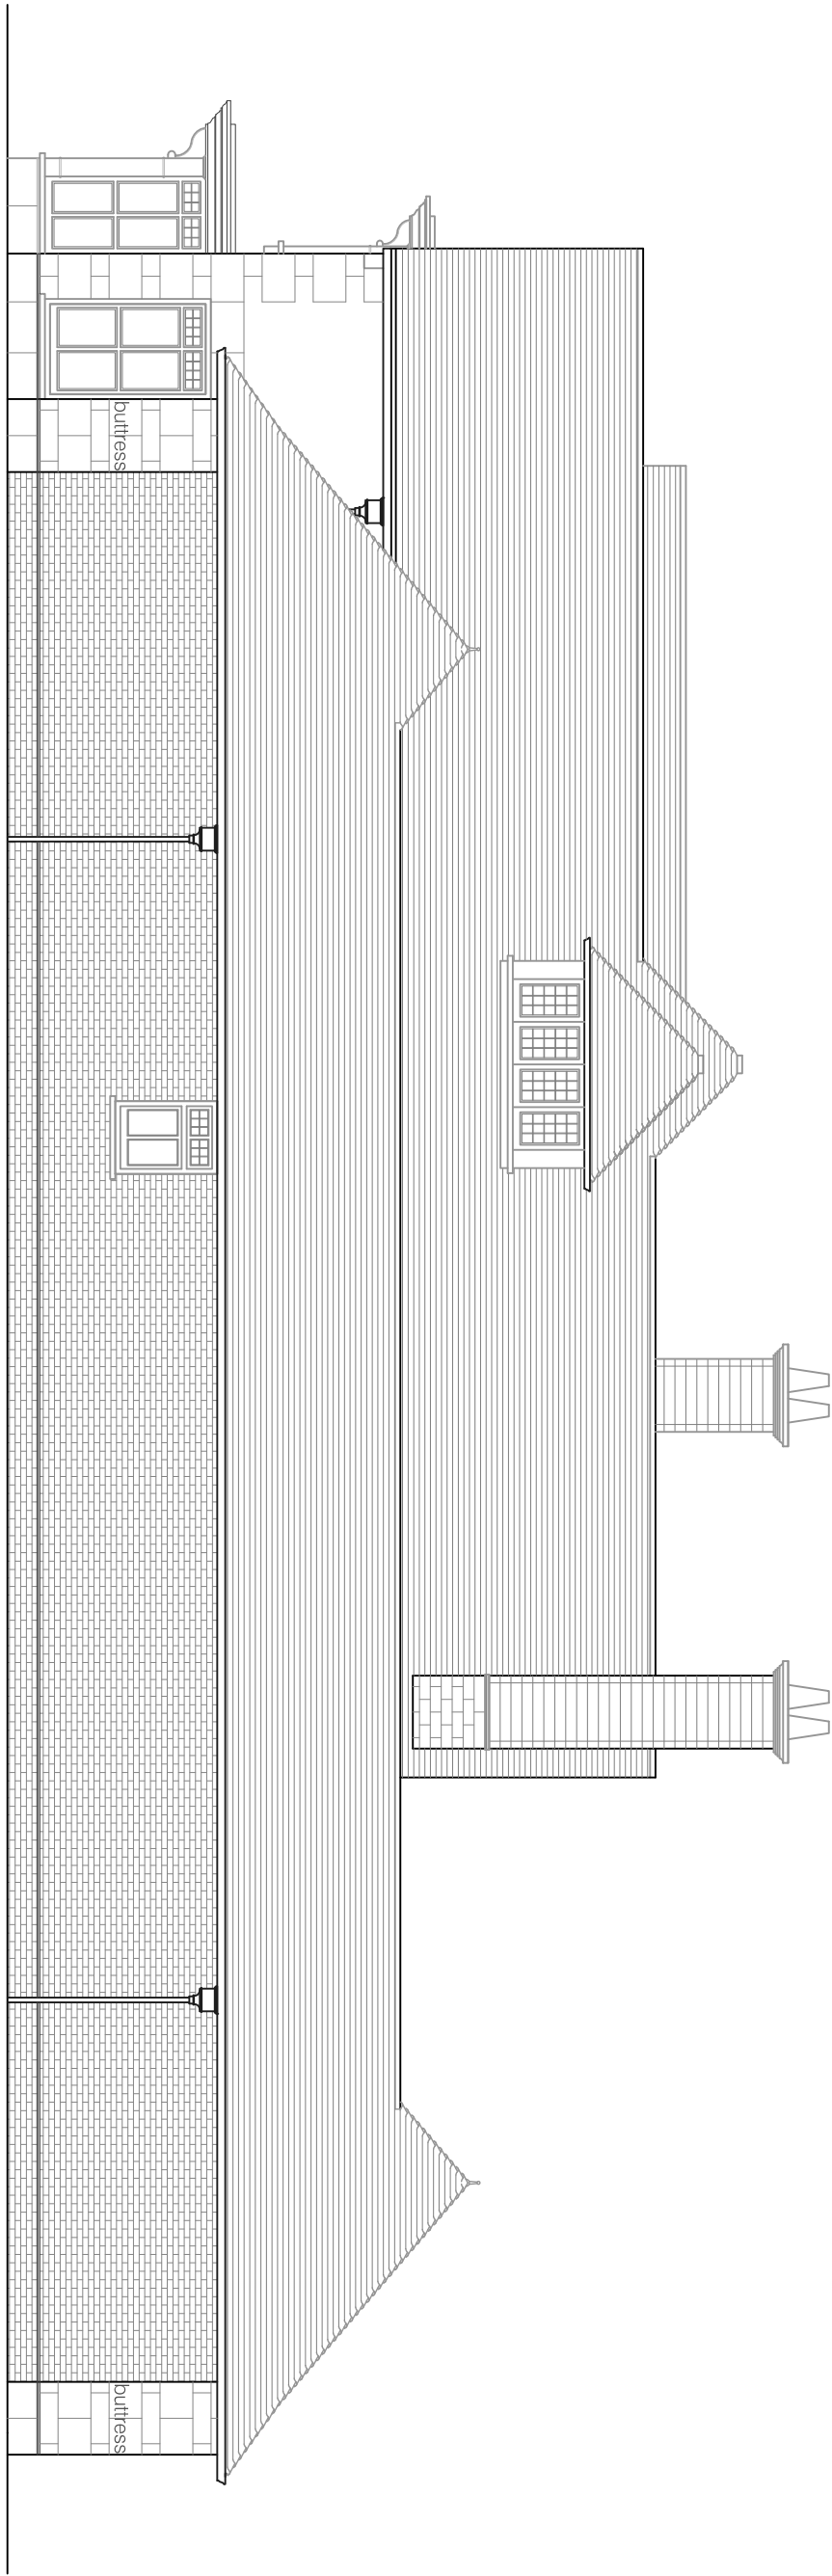


West Facing Elevation

PLANNING

no.	date	description	by
A	17.05.15	Minor Amendments	SM
B	26.08.15	Client Amendments	SM

revisions

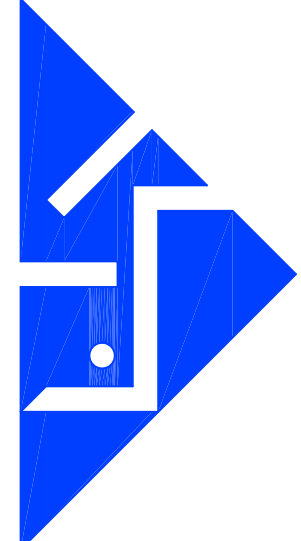

80a High Street Steyning West Sussex BN24 3RD
T : 01903 814009 F : 01903 816901
E : office@ktahd.com W : www.ktahd.com

client Jason Richardson

job Hascombe
Tamarisk Way
East Preston
West Sussex

dwg no. 1043.09b

title Proposed Elevations

drawn by SM

checked by KT

scale 1:100 @ A1

date 05.08.15

This set of drawings is to be used for planning purposes only. It is not to be used for construction purposes. All drawings are the property of KTA limited and shall remain the property of KTA limited. No part of this document may be reproduced without the prior written permission of KTA limited. Copyright © KTA limited.