



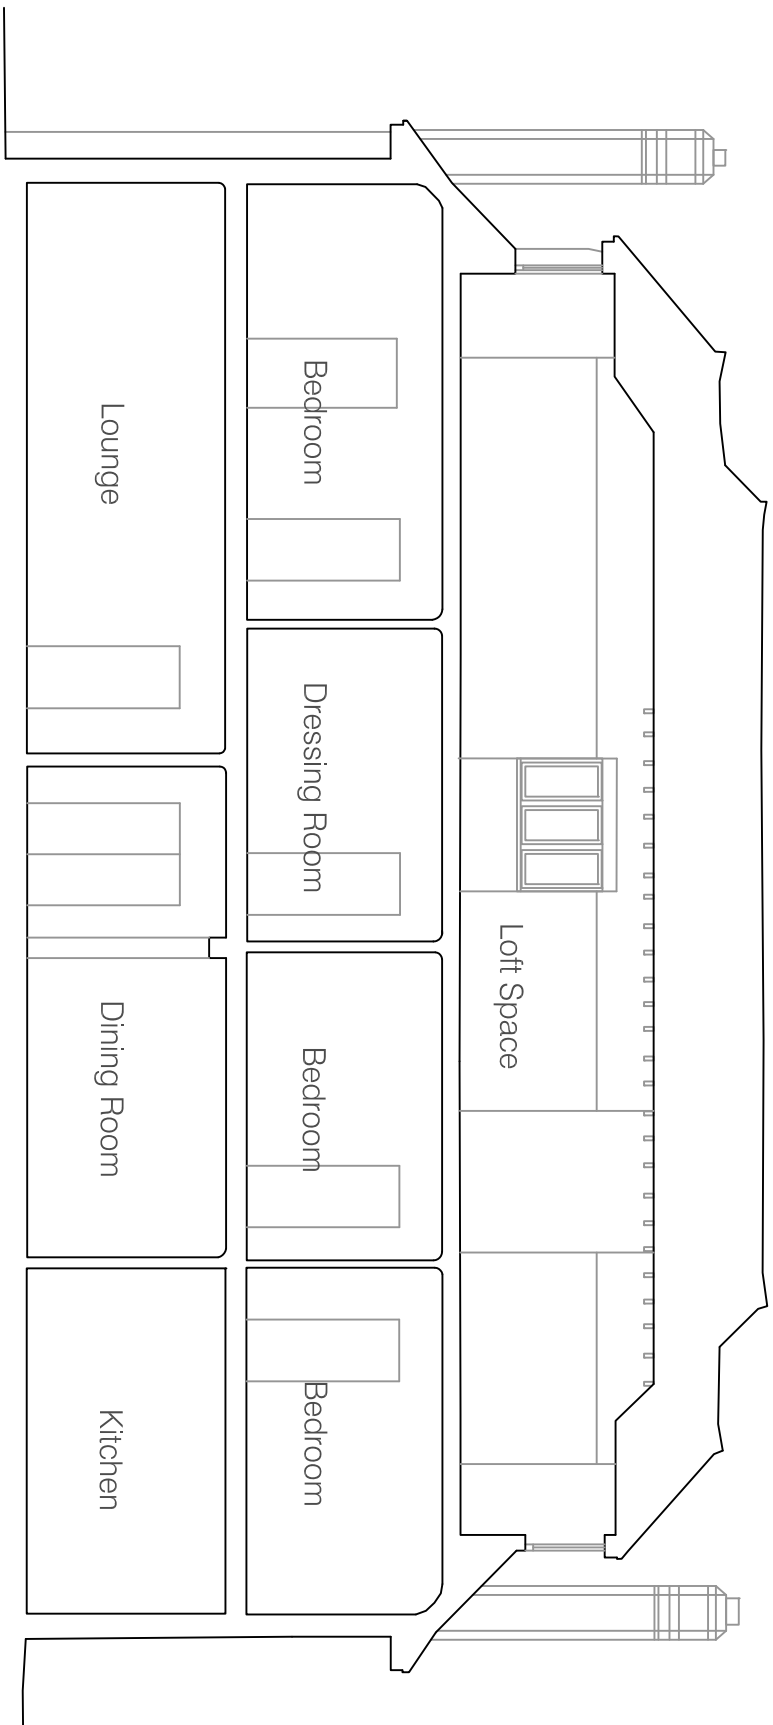


Section A - A




Section B - B

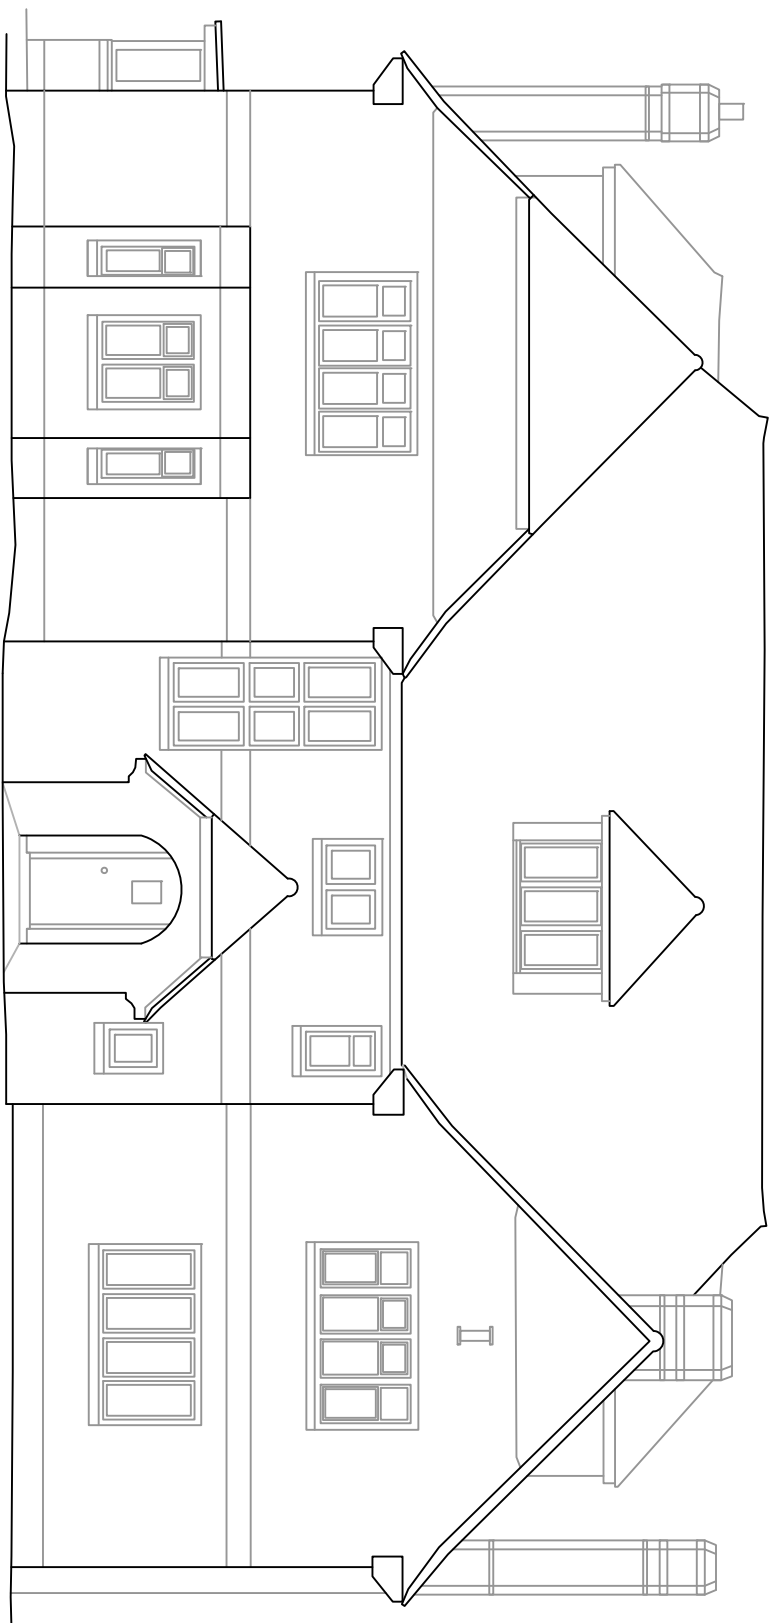


North Facing Elevation

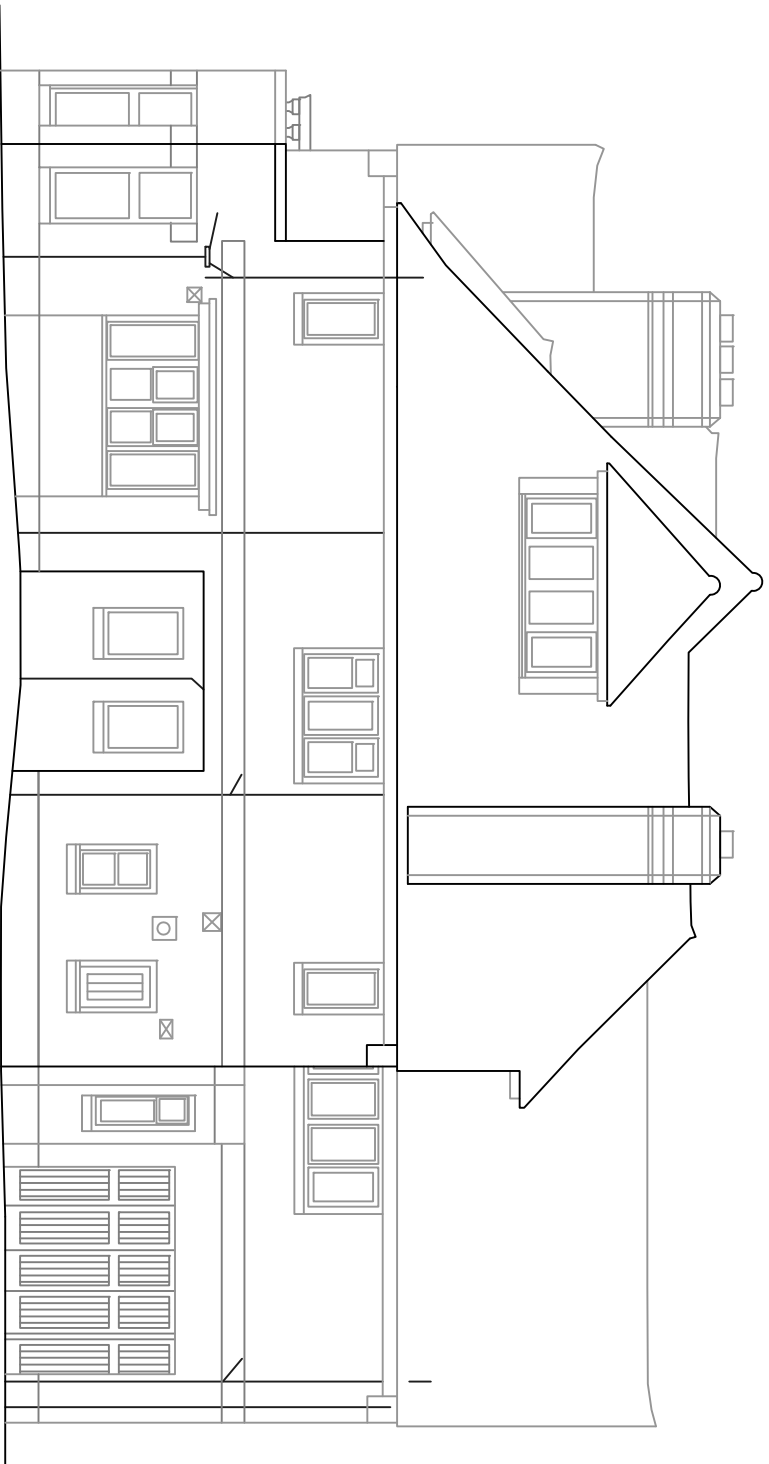


West Facing Elevation

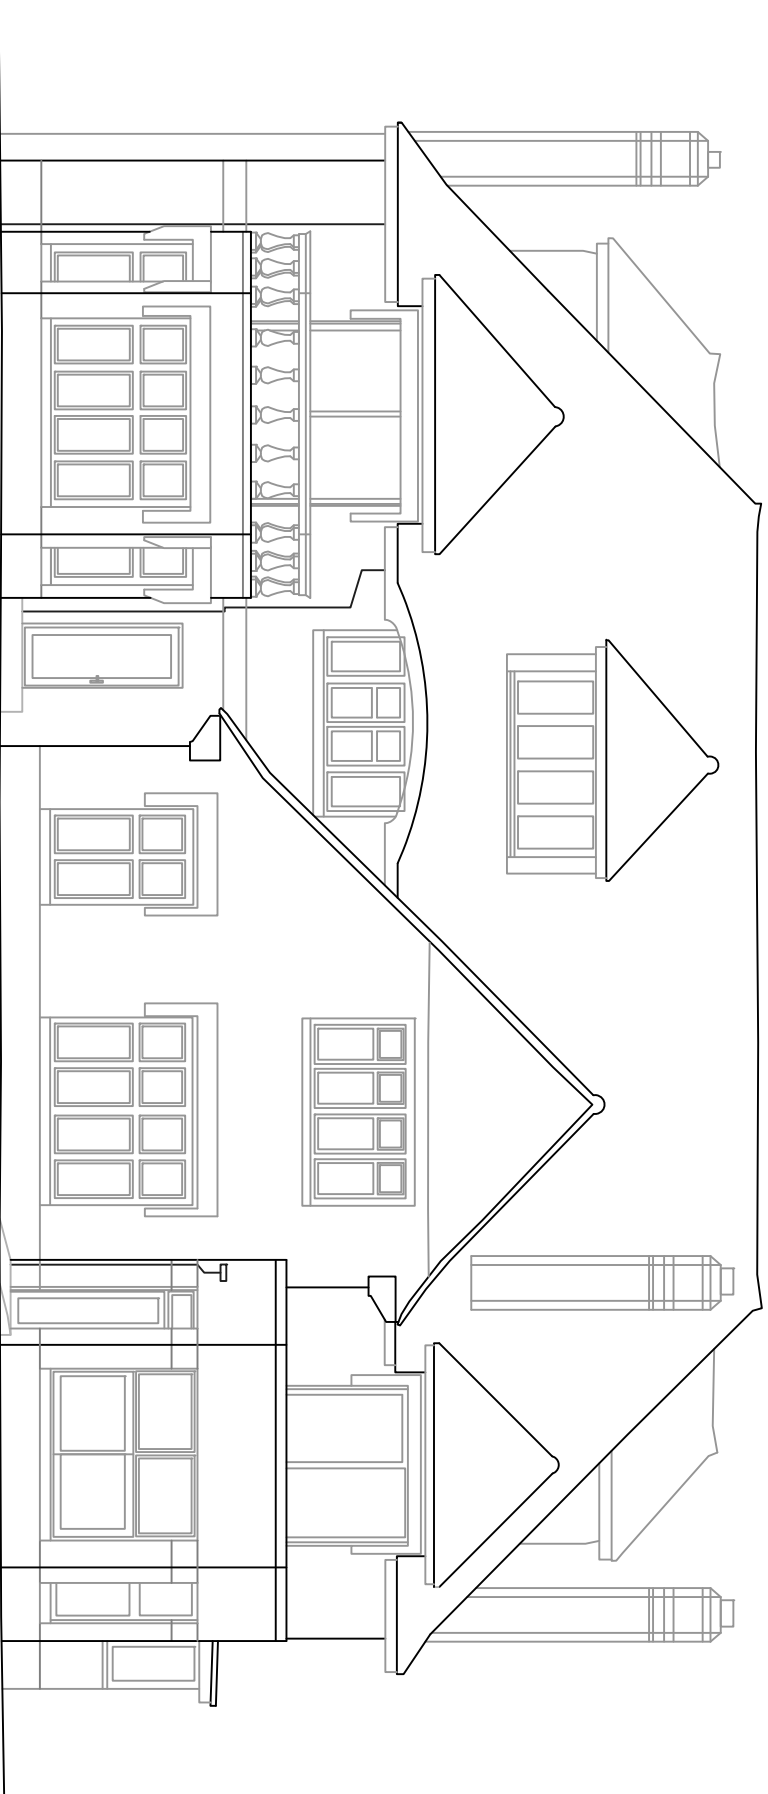

South Facing Elevation

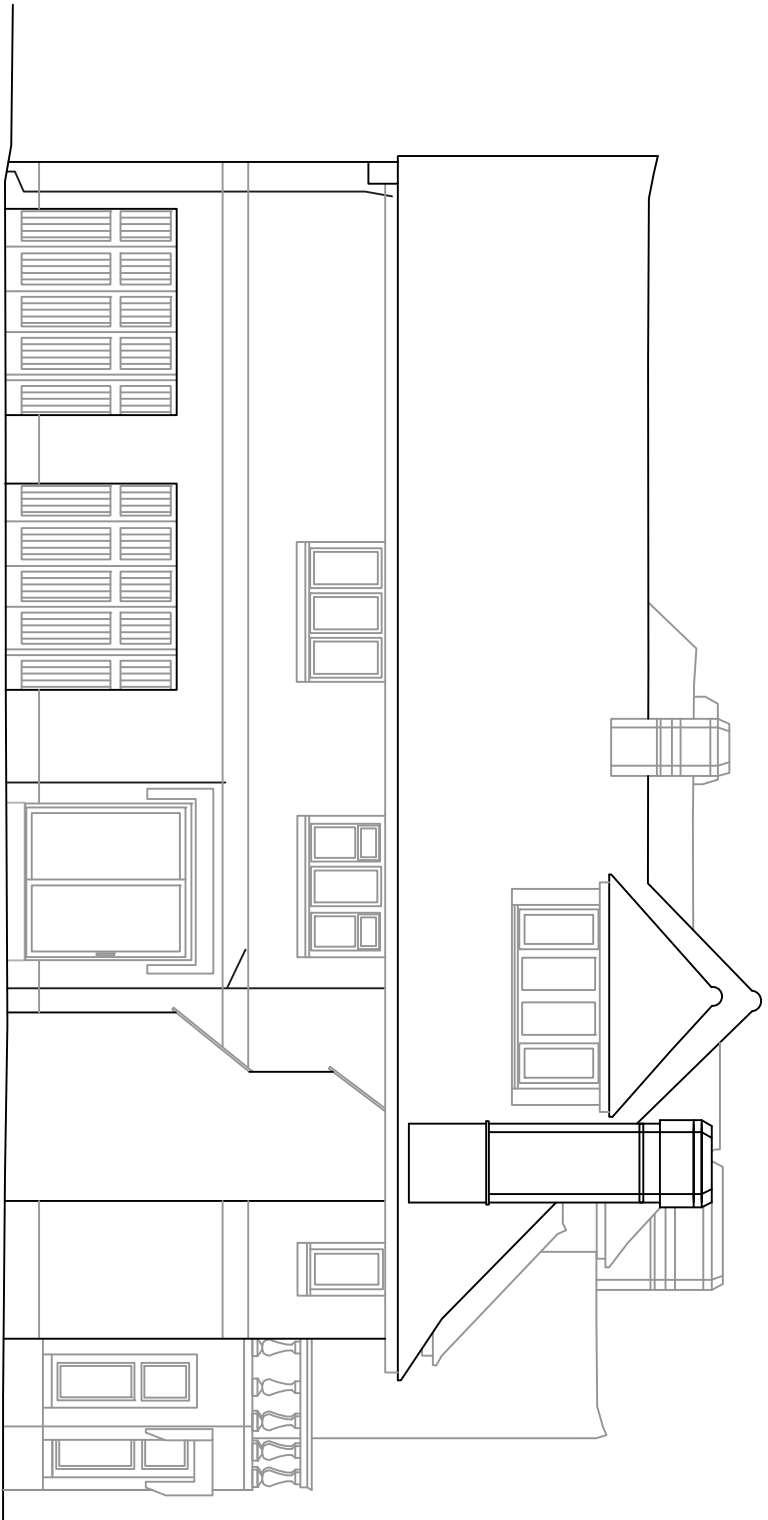


East Facing Elevation

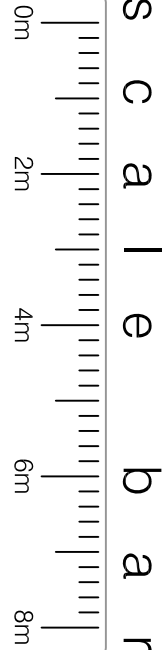

SURVEY

no.	date	description	by

revisions

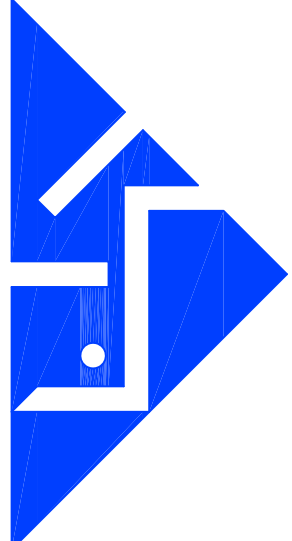

KTA limited
architects & designers
88a High Street Steyning West Sussex BN44 3RD
T : 01903 814009 F : 01903 816901
E : office@ktaid.com W : www.ktaid.com

client	Jason Richardson
job	Hascombe Tamarisk Way East Preston West Sussex
dwg no.	1043.04
title	Existing Sections & Elevations
drawn by	SM
checked by	KT
scale	1:100 @ A1
date	05.08.15

This set of drawings is to be used for information only. It is not to be used for construction or for any other purpose without the prior written consent of KTA Limited. The drawings are the property of KTA Limited and shall remain the property of KTA Limited.