


Existing Street Elevation 1:200

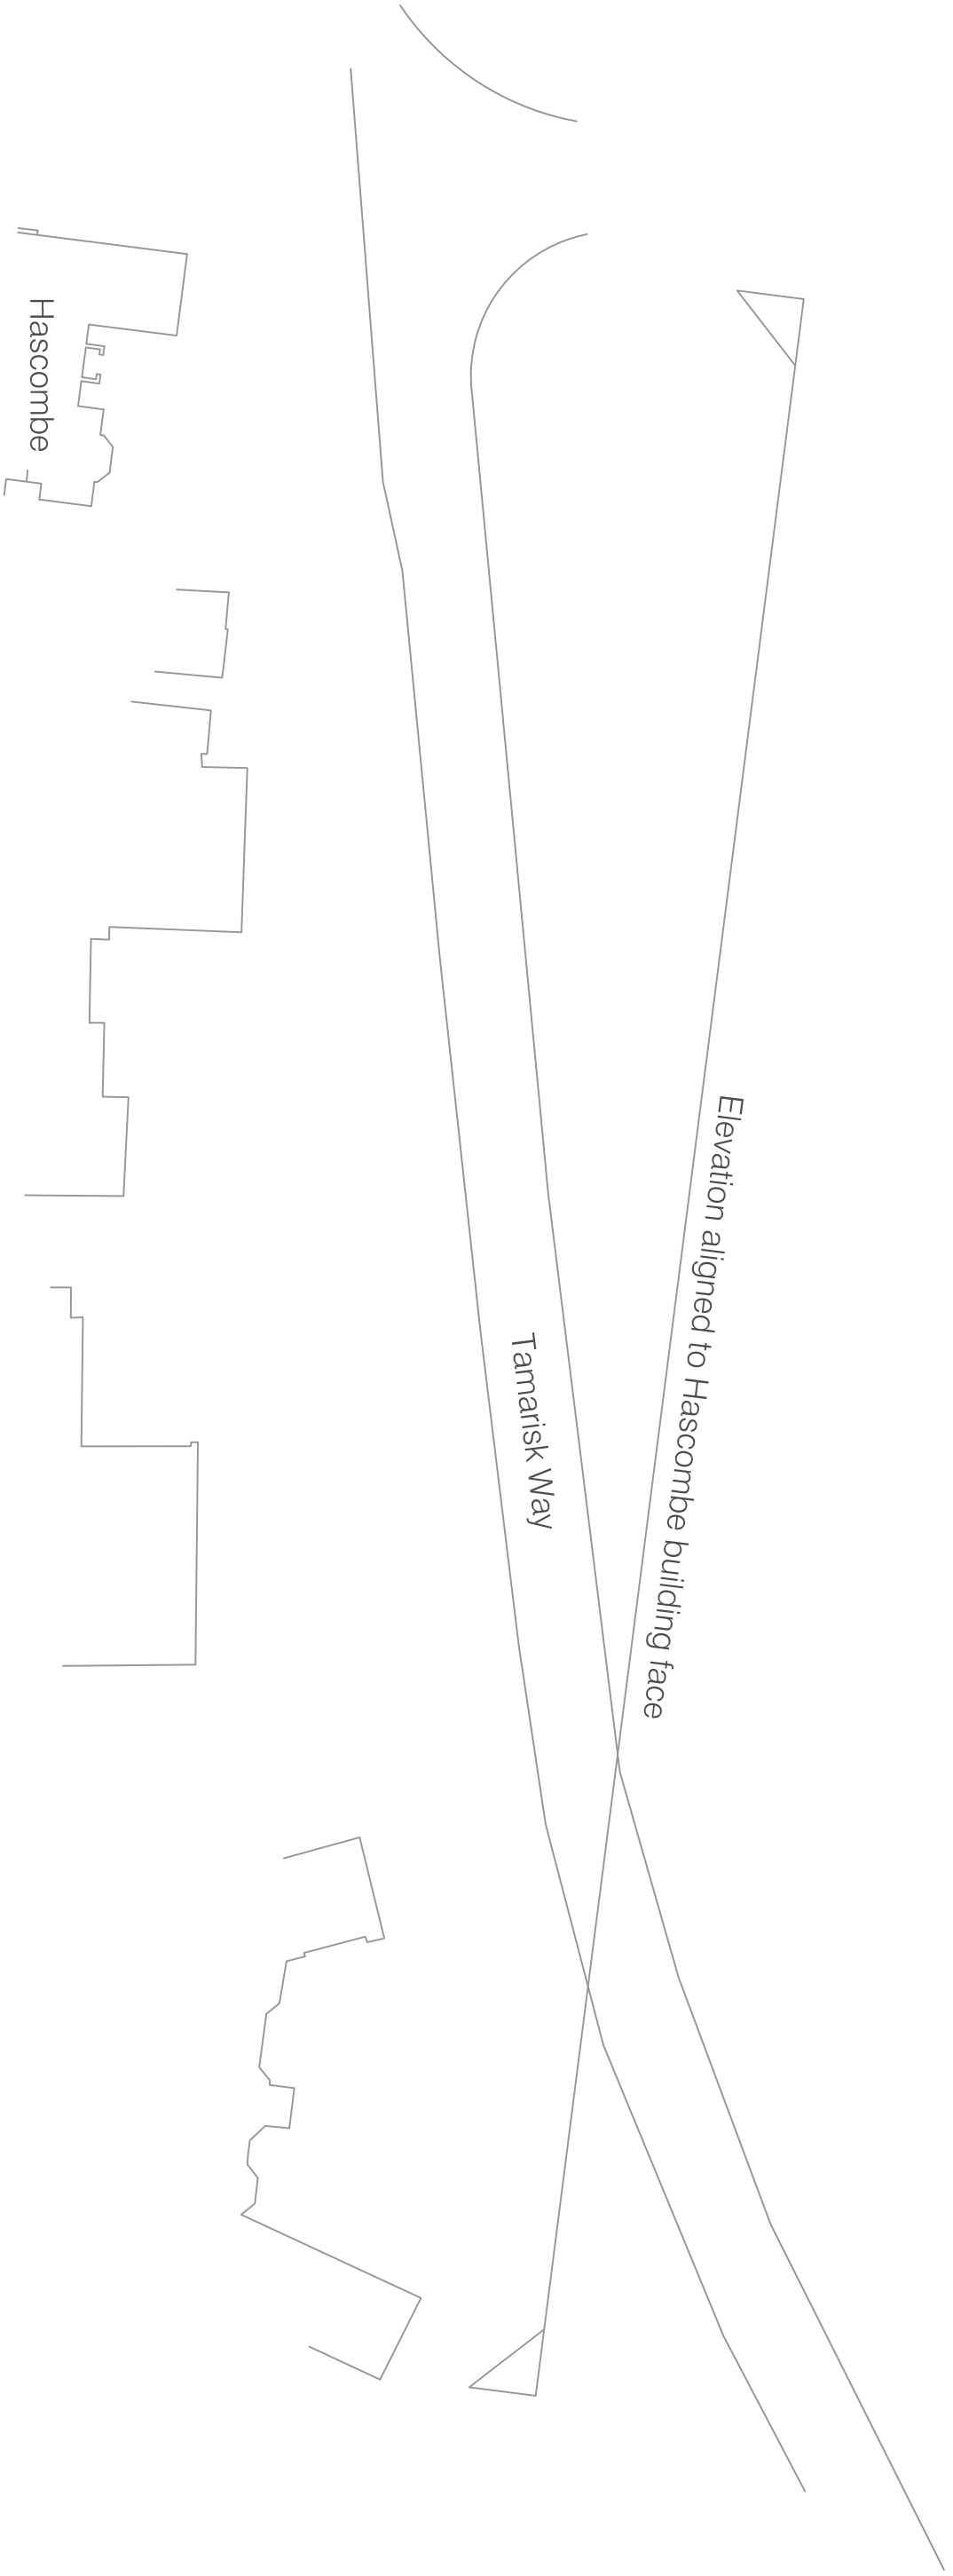


Indicative plan 1:500

SURVEY

no.	date	description	by

revisions

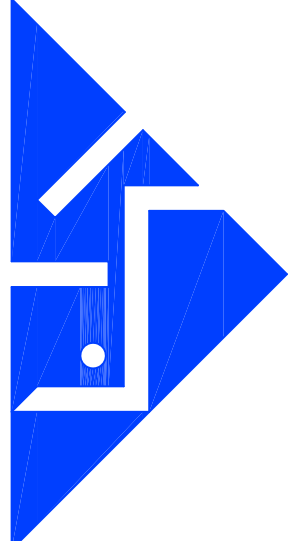

KTA limited
architects & designers
80a High Street Steyning West Sussex BN44 3RD
T : 01903 814009 F : 01903 816901
E : office@ktaid.com W : www.ktaid.com

client	Jason Richardson
job	Hascombe Tamarisk Way East Preston West Sussex
dwg no.	1043.05
title	Existing Street Elevation
drawn by	SM
checked by	KT
scale	1:200 & 1:500 @ A1
date	05.08.15

All work is submitted on the basis of your acceptance of the terms and conditions of the contract. KTA limited is not responsible for any errors or omissions. The drawings are the property of KTA limited and shall remain the property of KTA limited. No part of the drawings may be reproduced without the prior written consent of KTA limited. Copyright © KTA limited.