


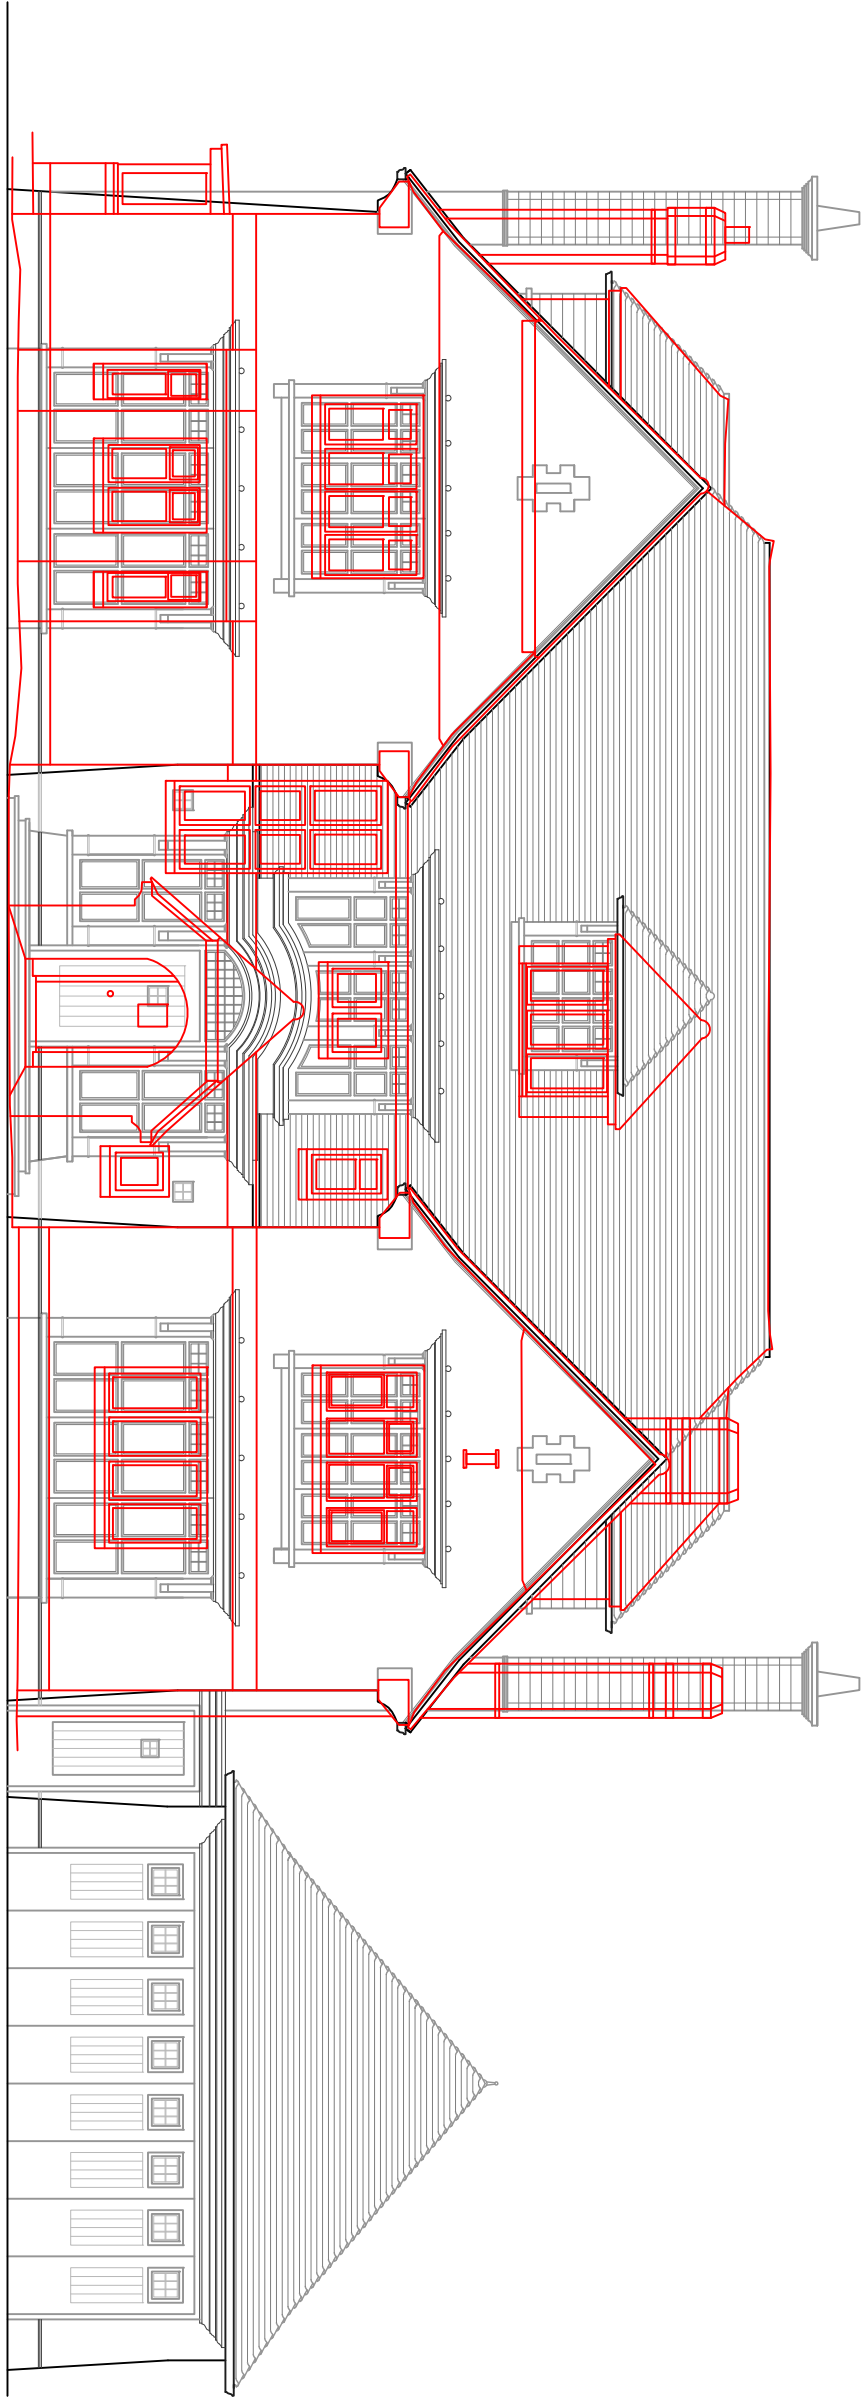


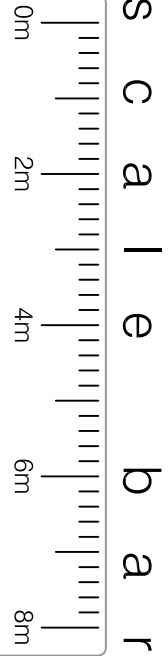


North Facing Elevation

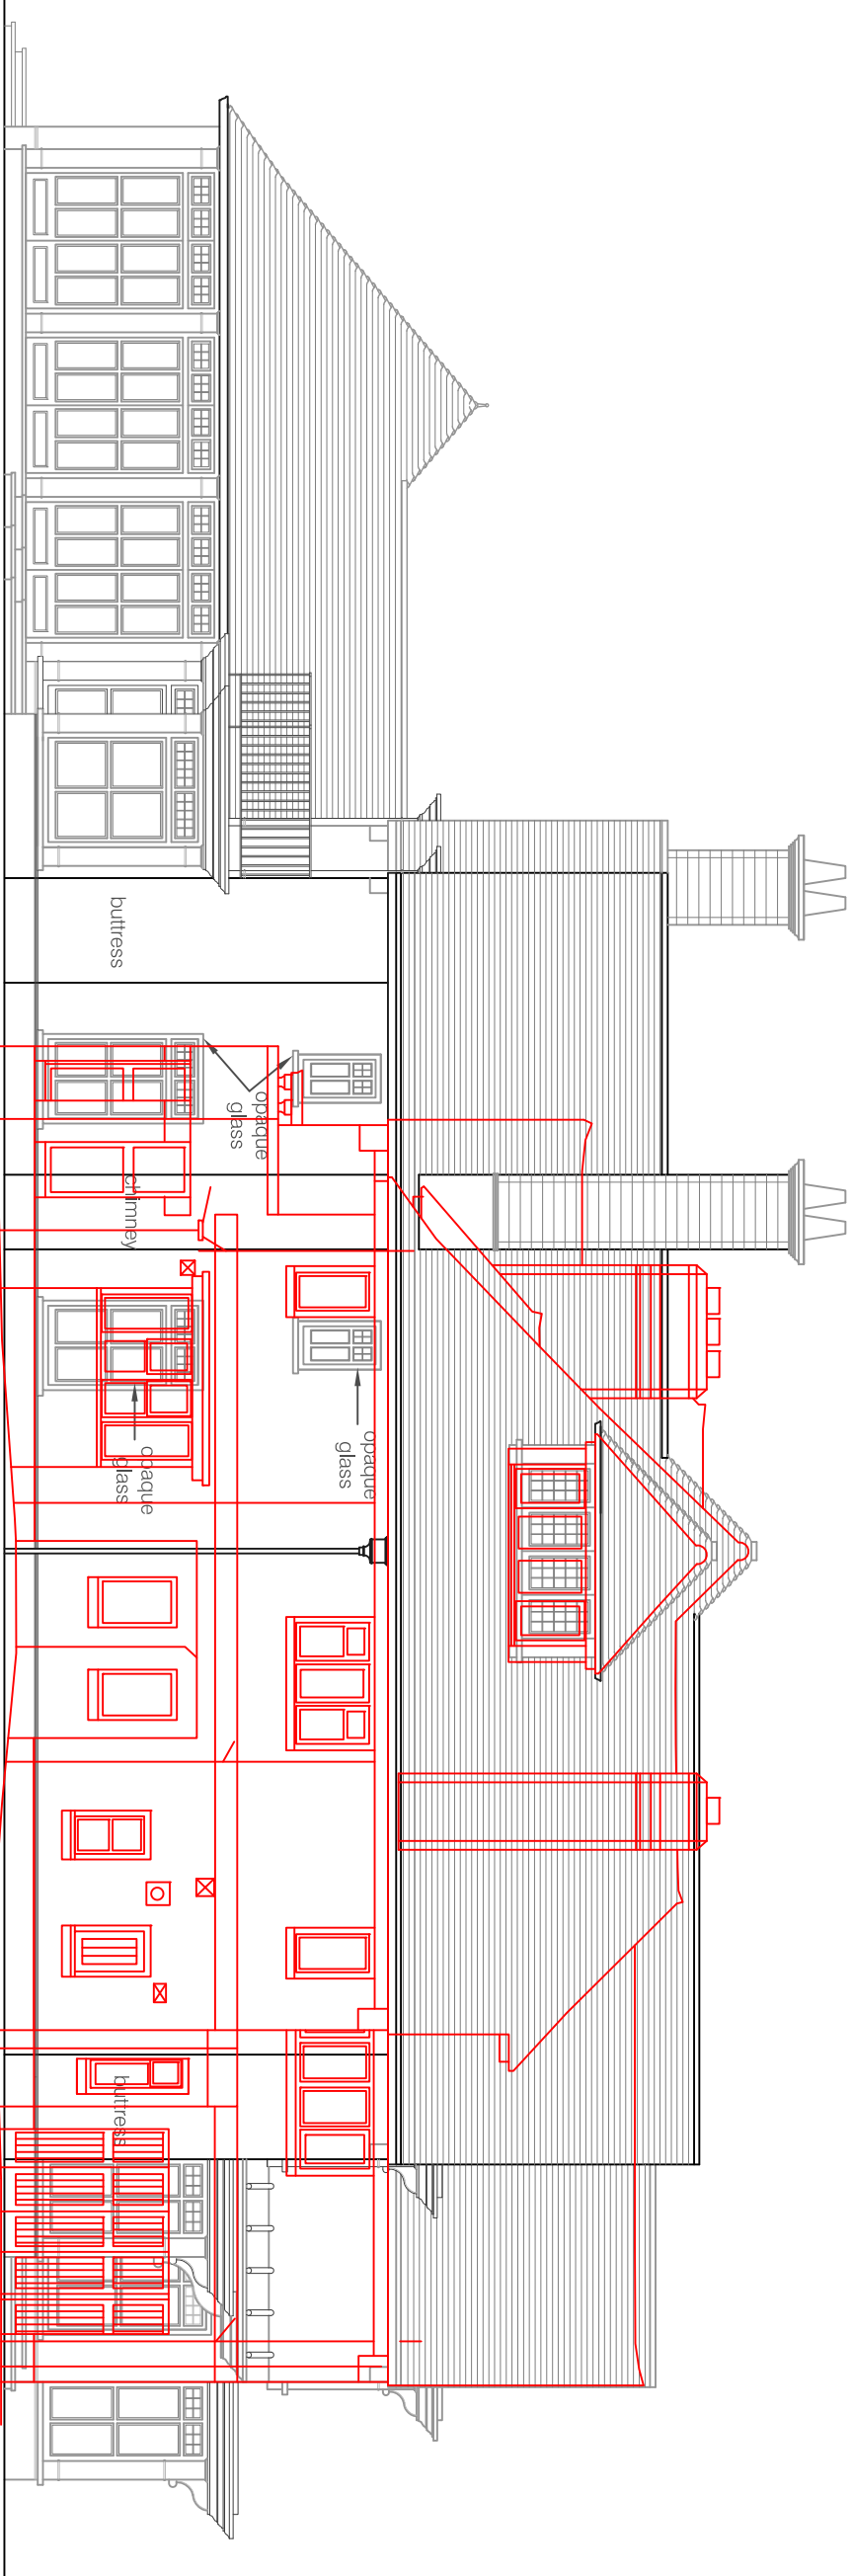

East Facing Elevation

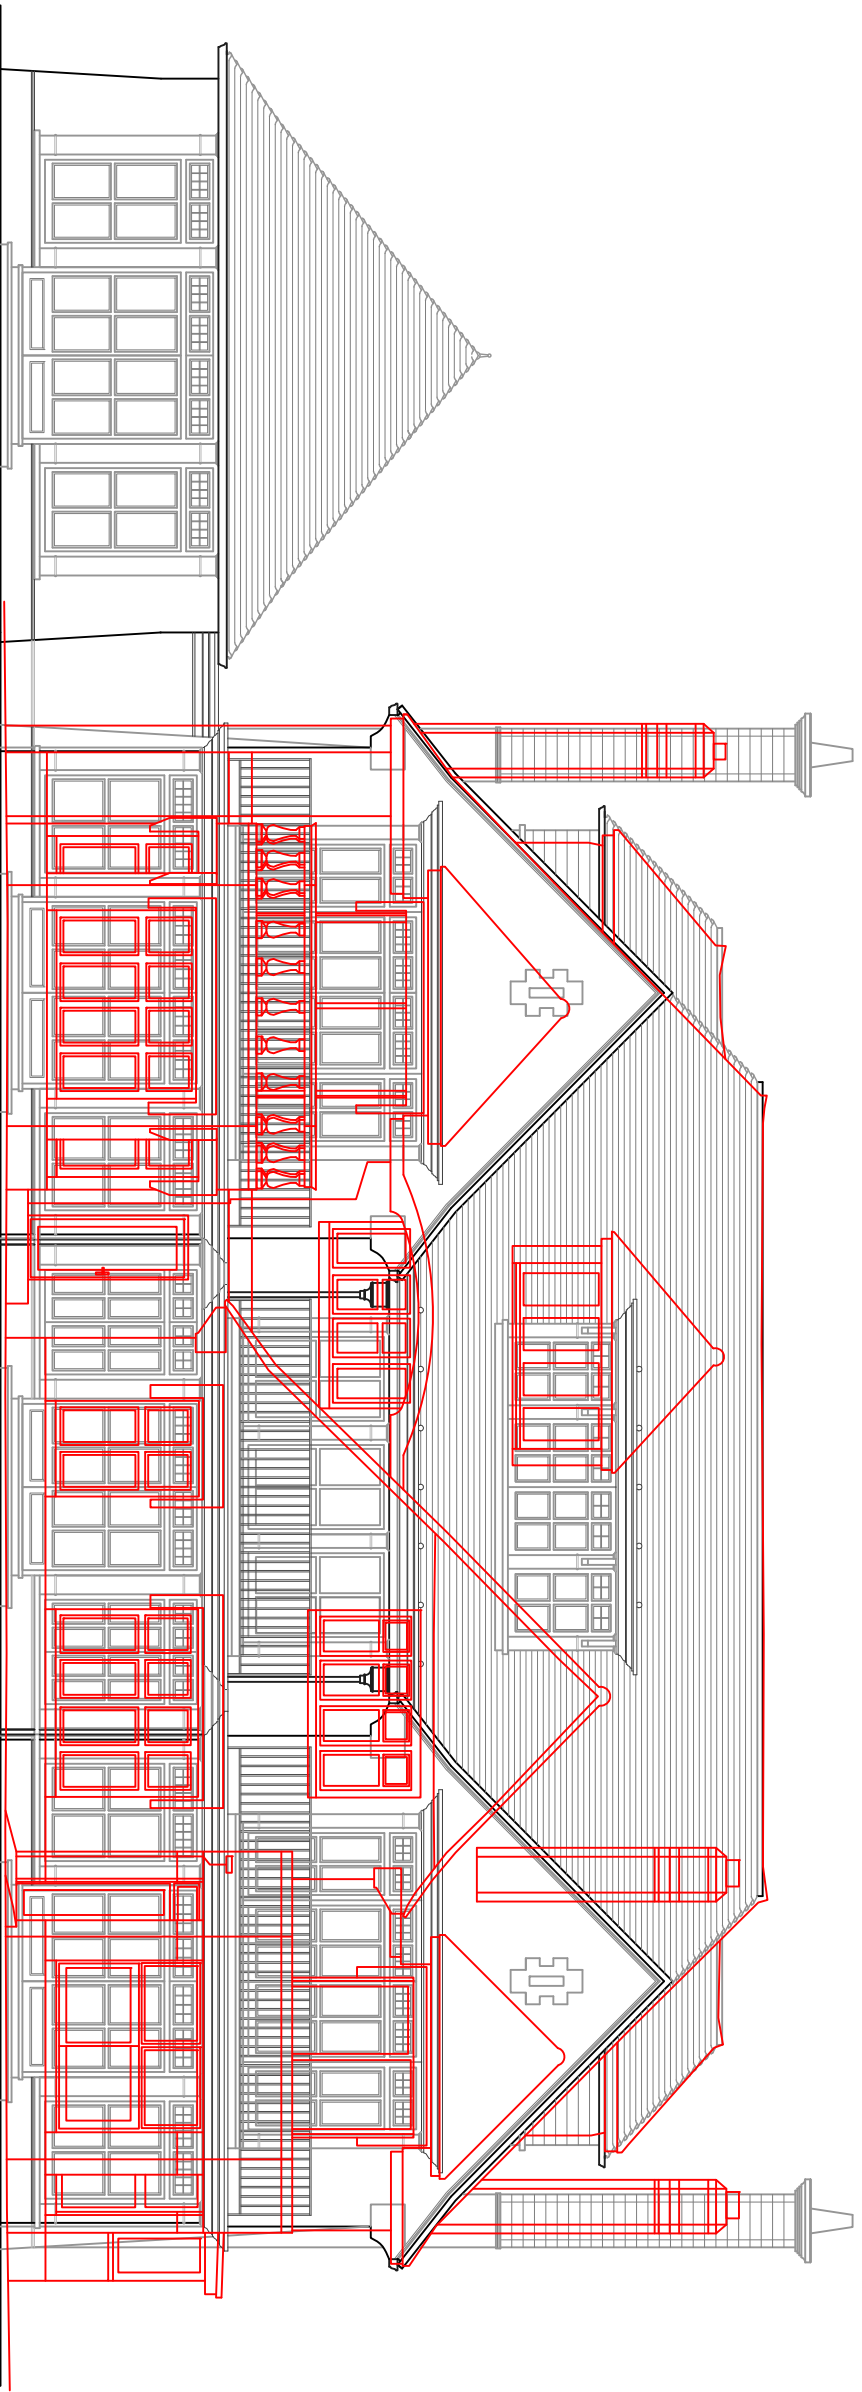

South Facing Elevation

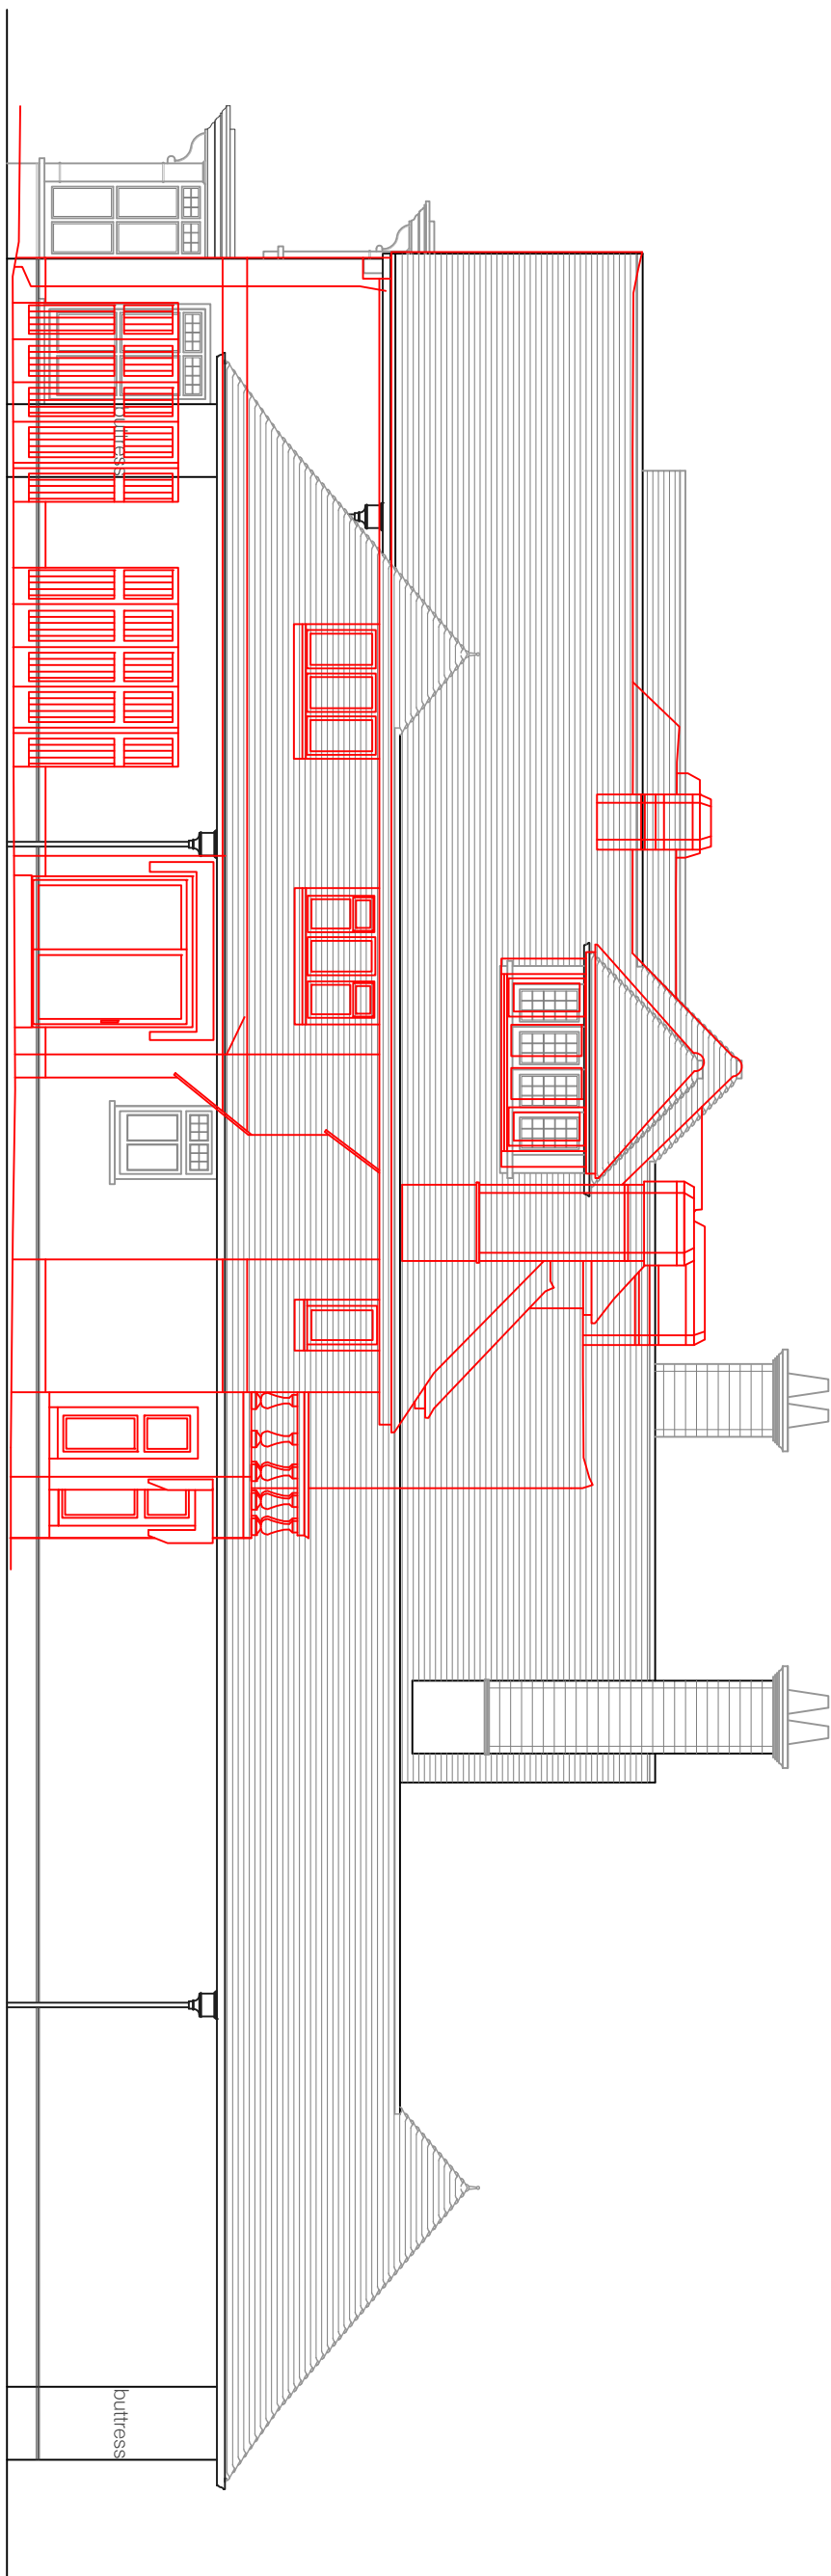


West Facing Elevation

PLANNING

A	22.10.15	Minor Amendment	SM
no.	date	description	by

revisions

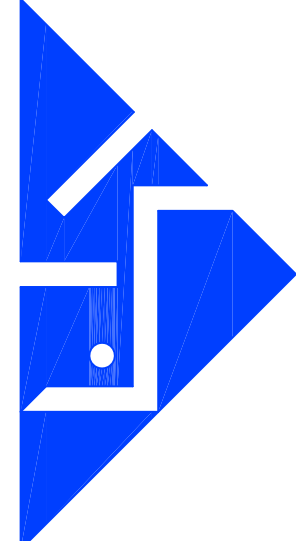

KTA limited
architects & designers
80a High Street Steyning West Sussex BN44 3RD
T : 01903 814009 F : 01903 816901
E : office@ktaid.com W : www.ktaid.com

client	Jason Richardson
job	Hascombe Tamarisk Way East Preston West Sussex
dwg no.	1043.35a
title	Proposed Elevations with Existing Overlay
drawn by	SM
checked by	KT
scale	1:100 @ A1
date	21.10.15

This set of drawings is to be used for planning purposes only. It is not to be used for construction purposes. All drawings are subject to the Building Regulations, Codes of Practice and British Standards. Any use of these drawings without the prior authorisation of KTA Limited. Copyright © KTA Limited.