



Section A - A

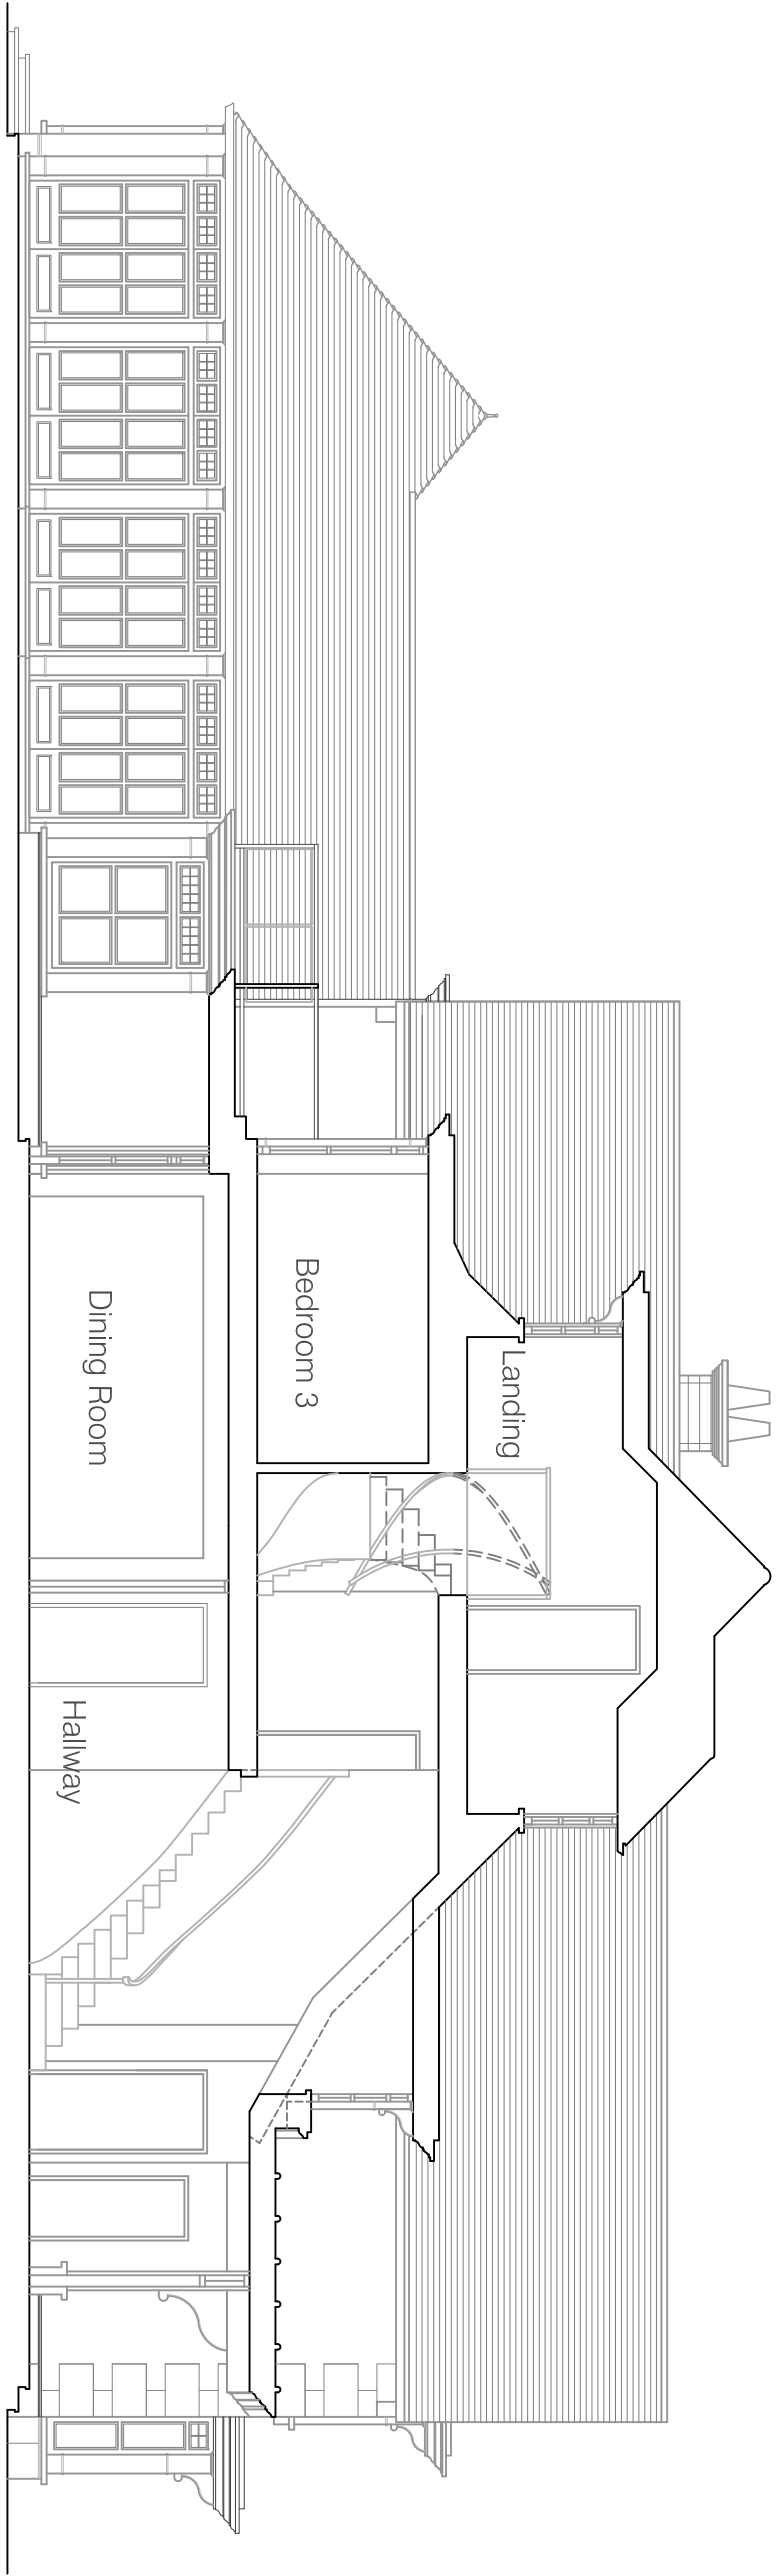

Section B - B

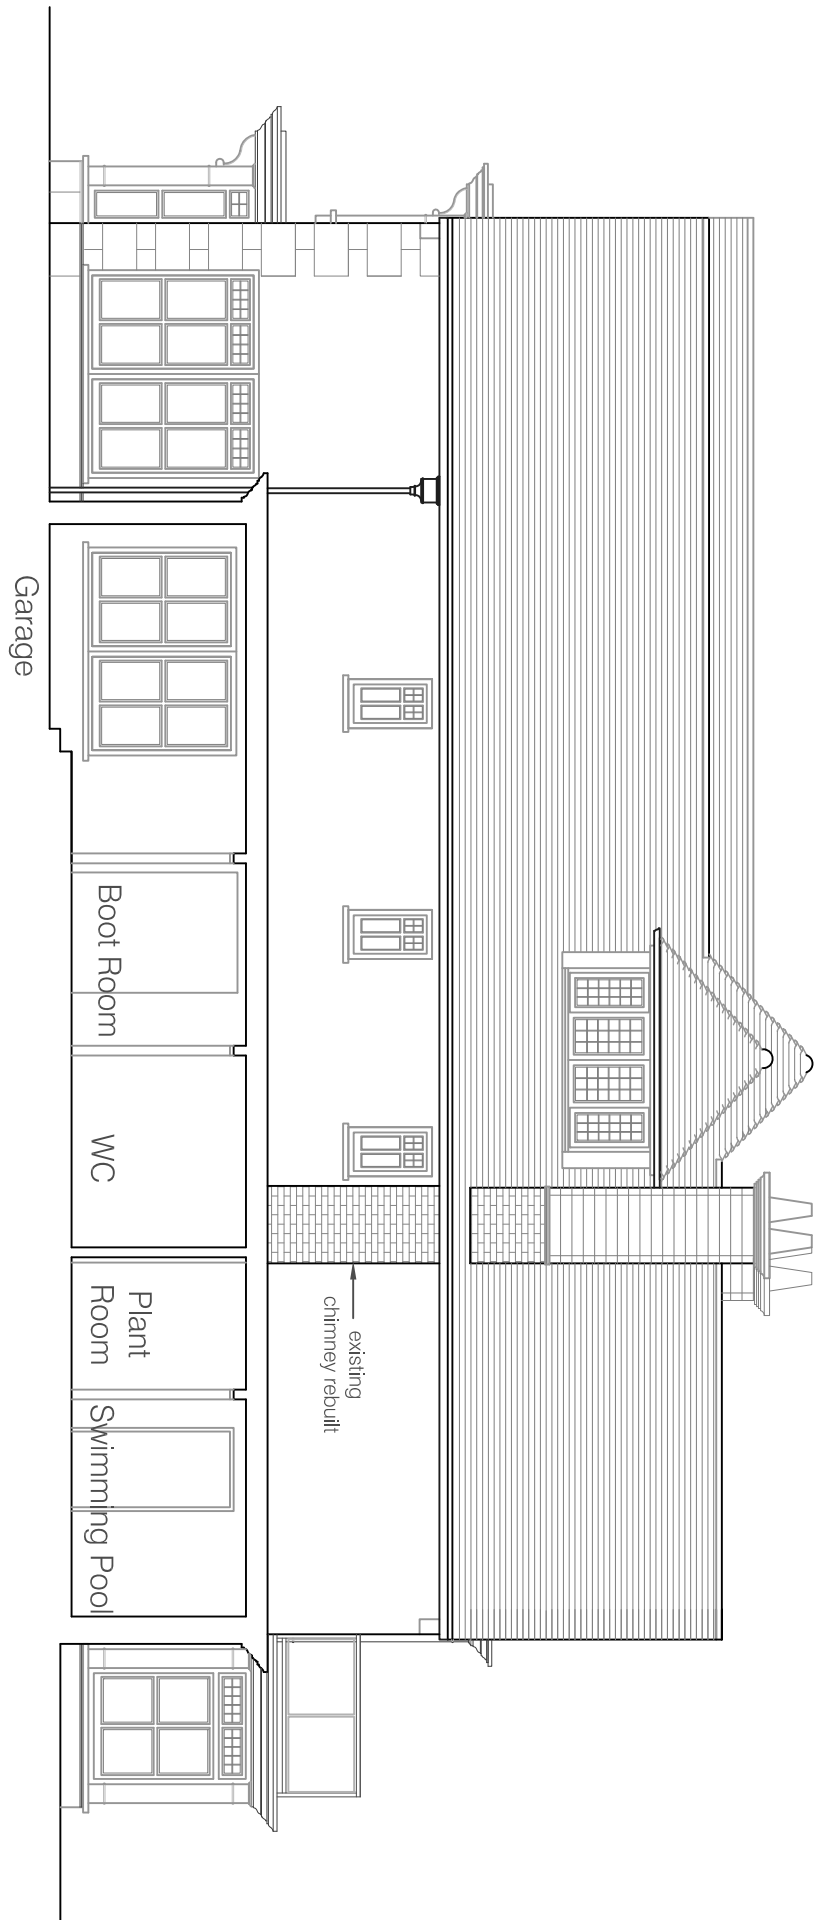


Section C - C

PLANNING

no.	date	description	by
A	12.11.15	Client Amendments	SM

revisions

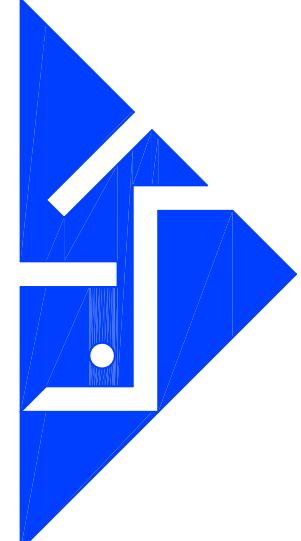

80a High Street Steyning West Sussex BN44 3RD
T : 01903 814009 F : 01903 816901
E : office@ktaid.com W : www.ktaid.com

client	Jason Richardson
job	Hascombe Tamarisk Way East Preston West Sussex
dwg no.	1043.40a
title	Proposed Sections
drawn by	SM
checked by	KT
scale	1:100 @ A1
date	11.11.15

This set of drawings is to be used for planning purposes only. It is not to be used for construction purposes. All dimensions are given in millimetres. The client is responsible for ensuring that the drawings are used in accordance with the terms and conditions of the contract. The drawings are the property of KTA limited and shall remain the property of KTA limited. No part of the drawings may be reproduced without the prior written permission of KTA limited.