


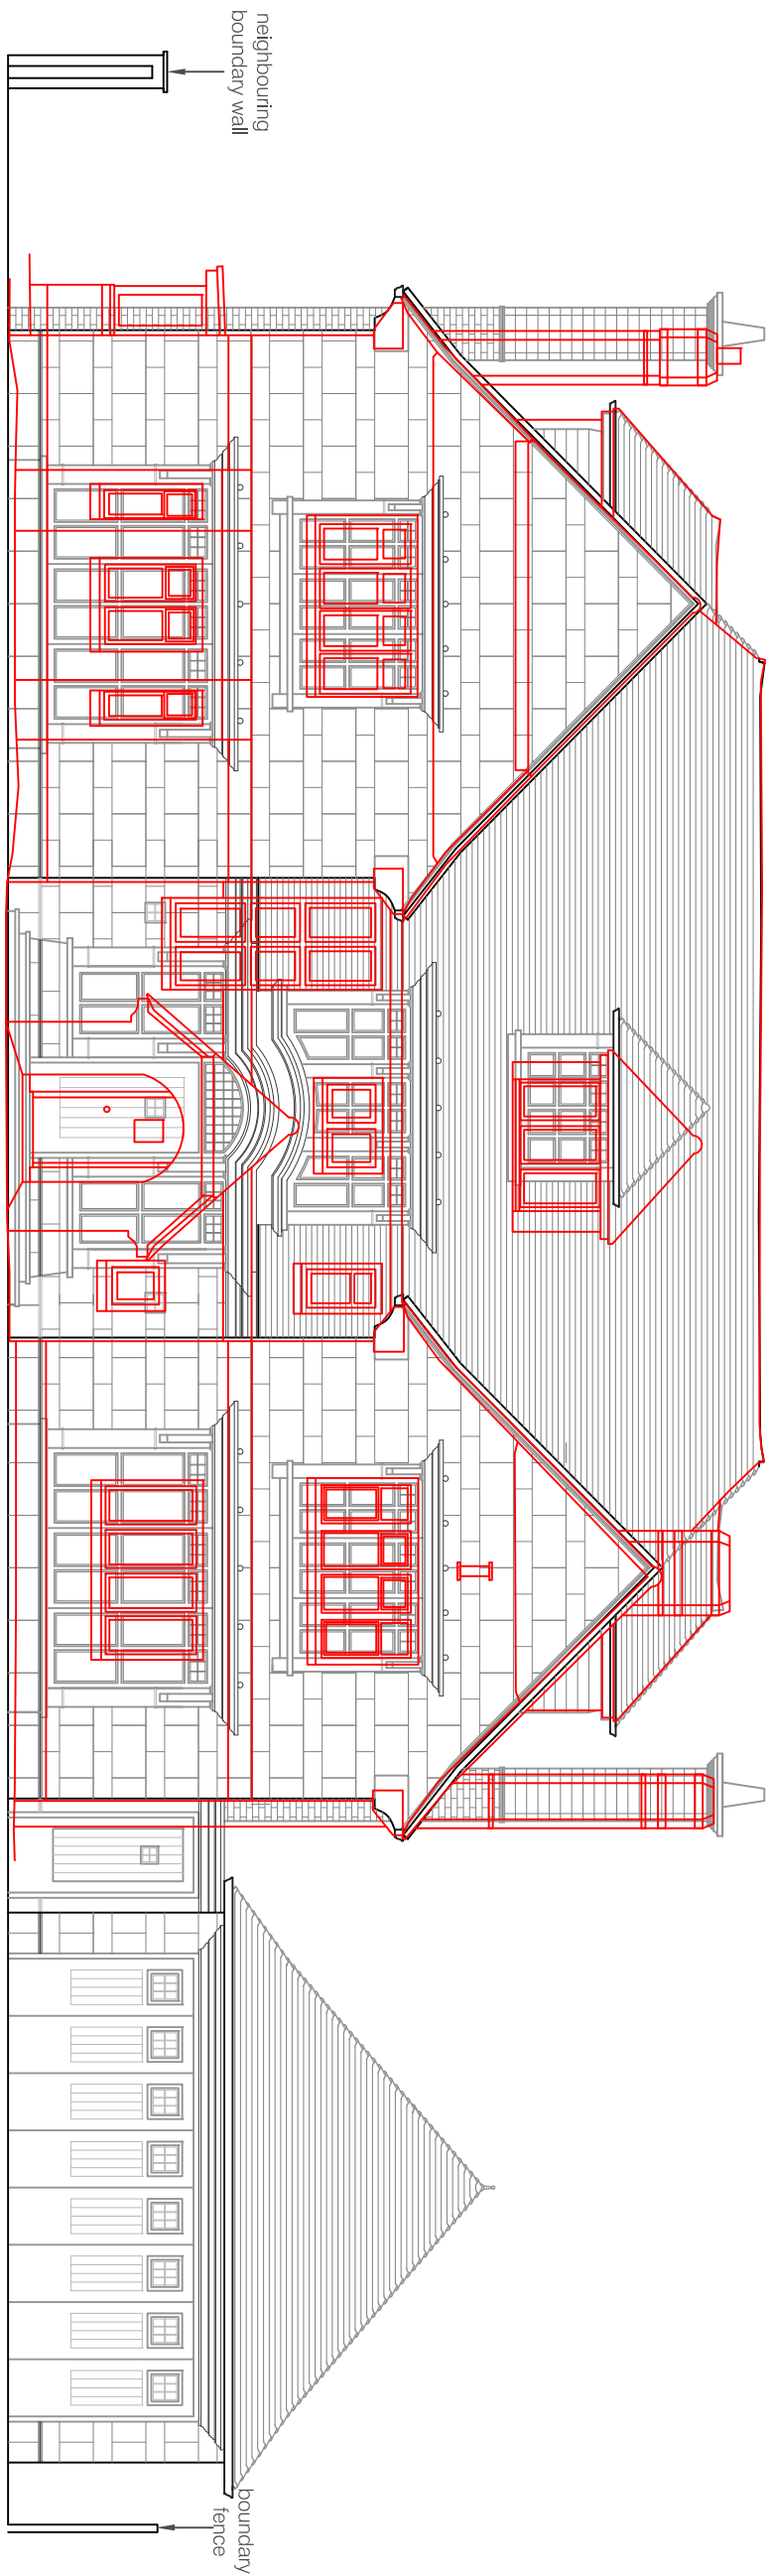


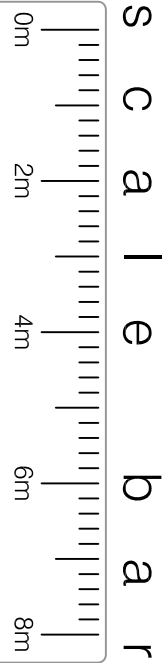


North Facing Elevation

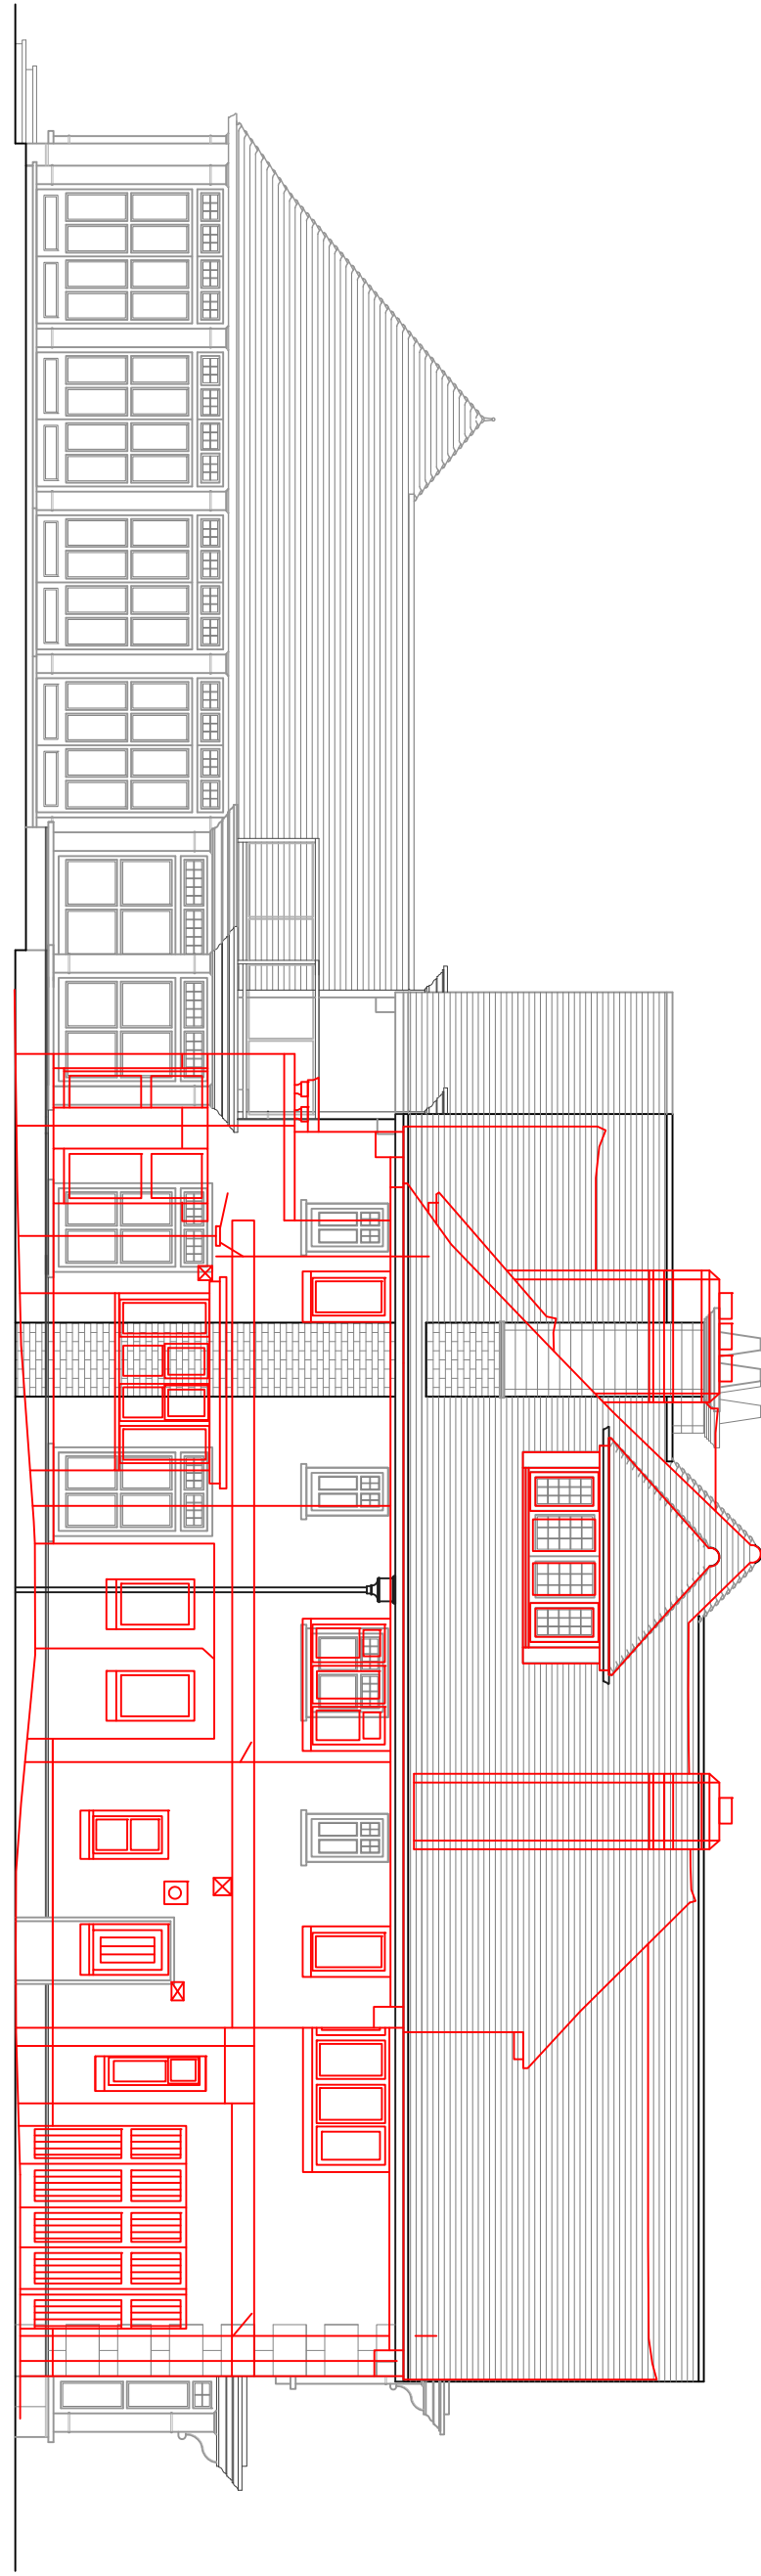

East Facing Elevation

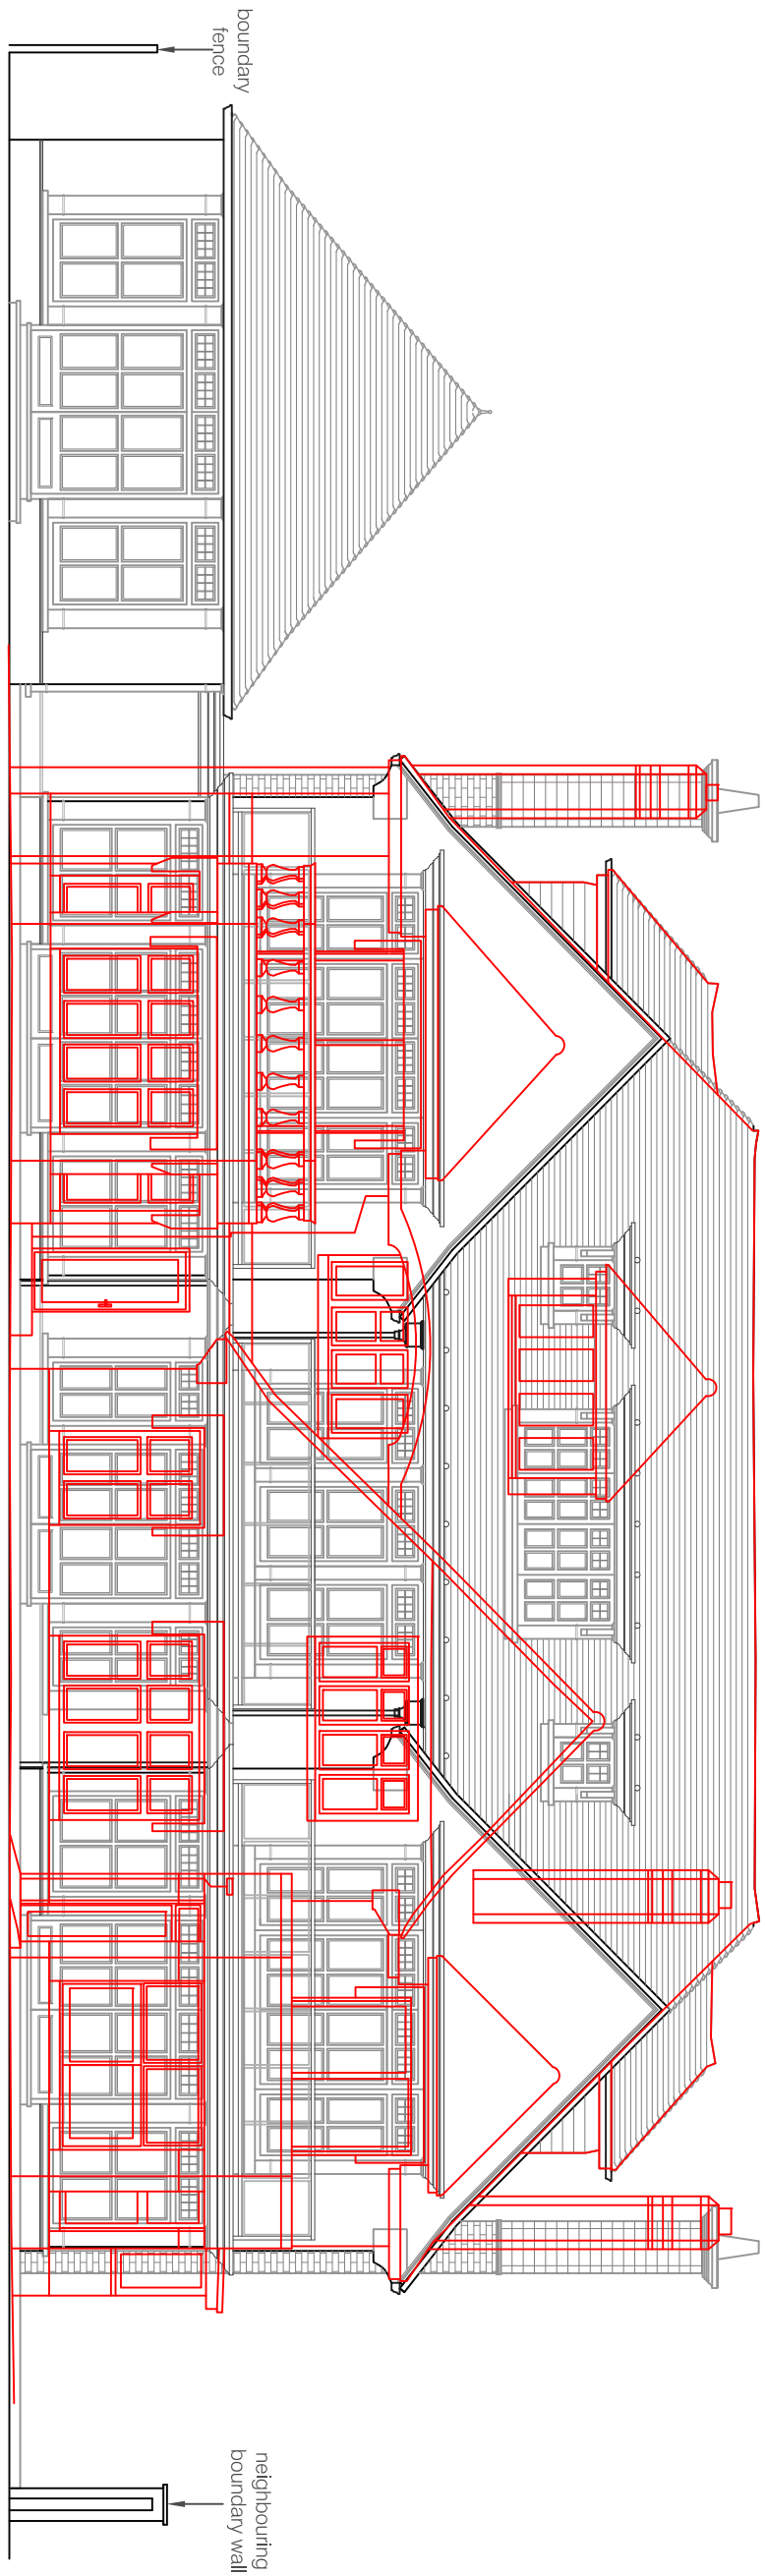


South Facing Elevation

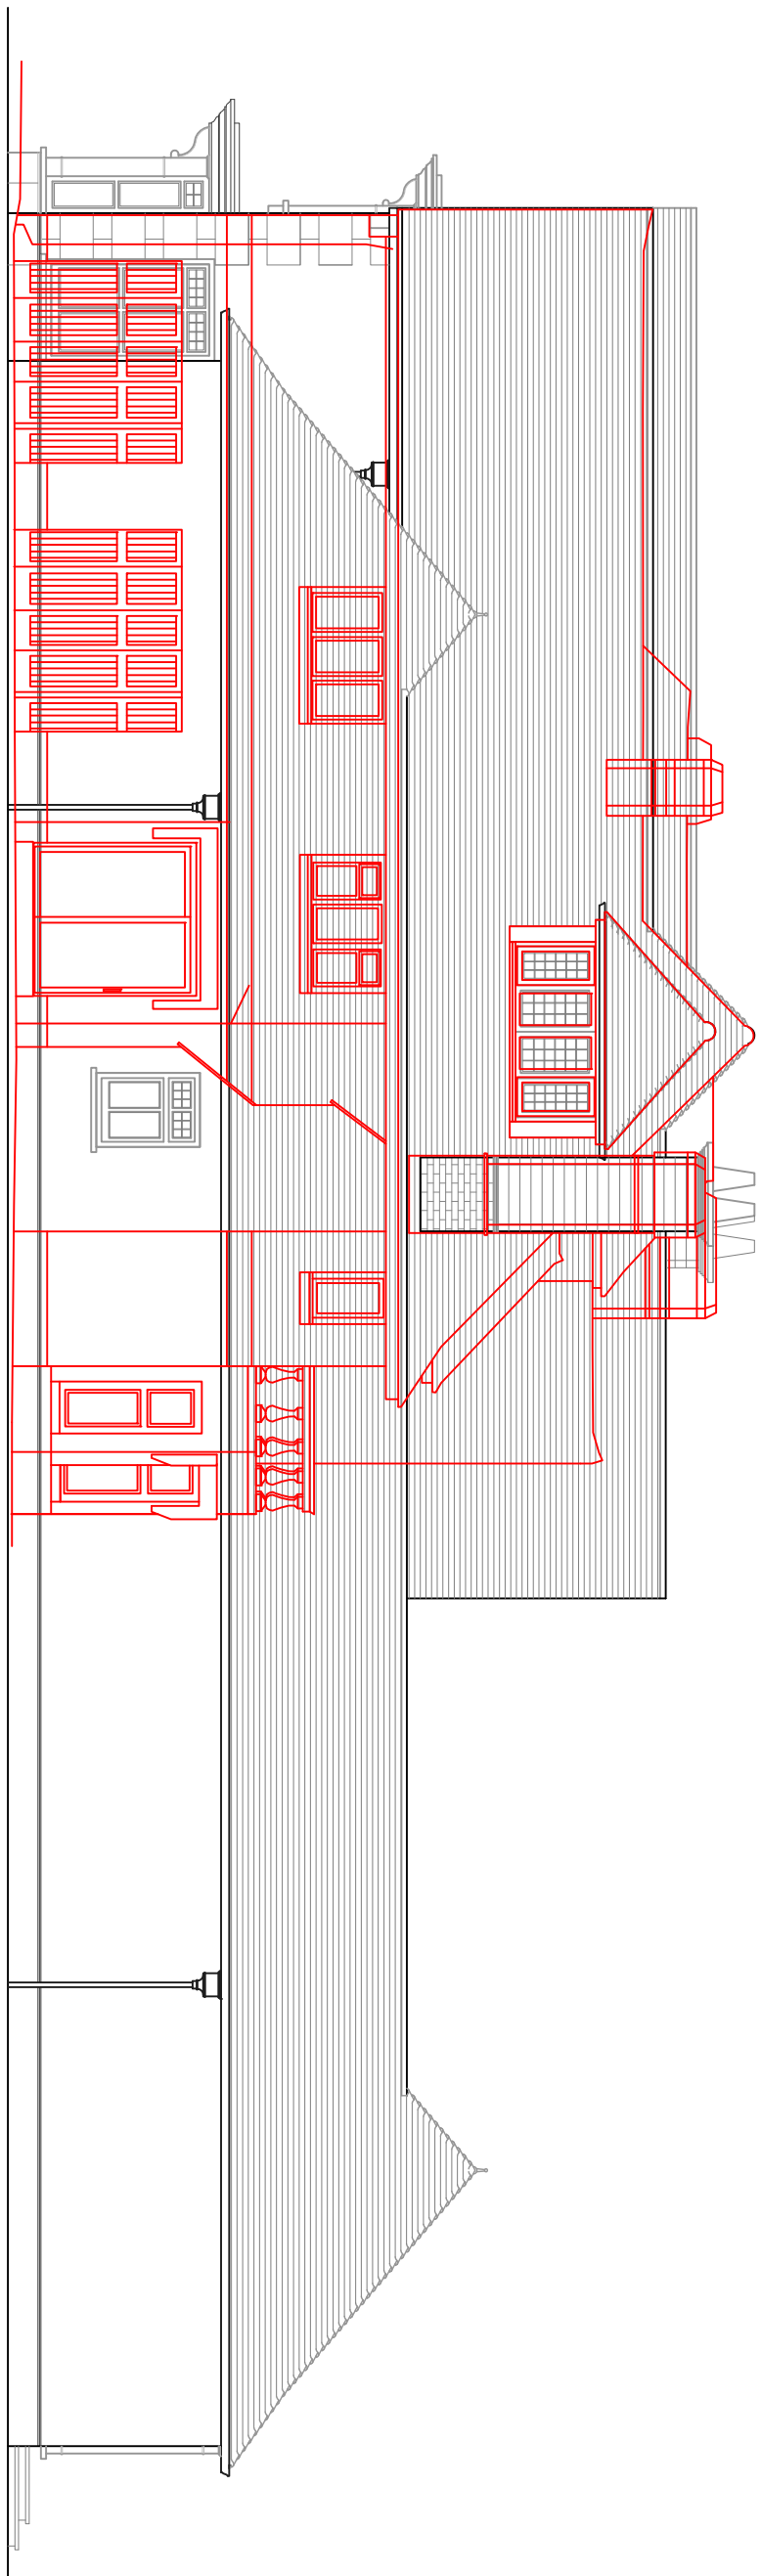

West Facing Elevation

PLANNING

|                   |          |                   |    |
|-------------------|----------|-------------------|----|
|                   |          |                   |    |
| A                 | 12.11.15 | Client Amendments | SM |
| no.               | date     | description       | by |
| r e v i s i o n s |          |                   |    |

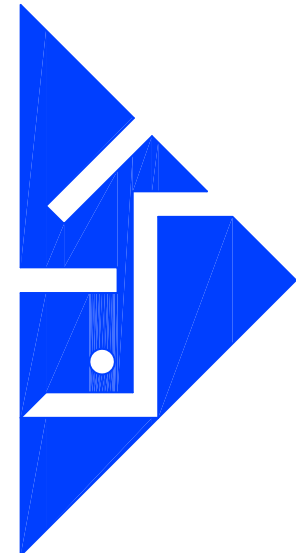

80a High Street Steyning West Sussex BN24 3RD  
T : 01903 814009 F : 01903 816901  
E : office@ktahd.com W : www.ktahd.com

|            |                                                         |
|------------|---------------------------------------------------------|
| client     | Jason Richardson                                        |
| job        | Hascombe<br>Tamarisk Way<br>East Preston<br>West Sussex |
| dwg no.    | 1043.44a                                                |
| title      | Proposed Elevations                                     |
| drawn by   | SM                                                      |
| checked by | KT                                                      |
| scale      | 1:100 @ A1                                              |
| date       | 11.11.15                                                |

This set of drawings is to be used for planning purposes only. It is not to be used for construction purposes. All dimensions are given in millimetres. The client is responsible for ensuring that the drawings are used in accordance with the terms and conditions of the contract. The drawings are the property of KTA Limited and shall remain the property of KTA Limited.