


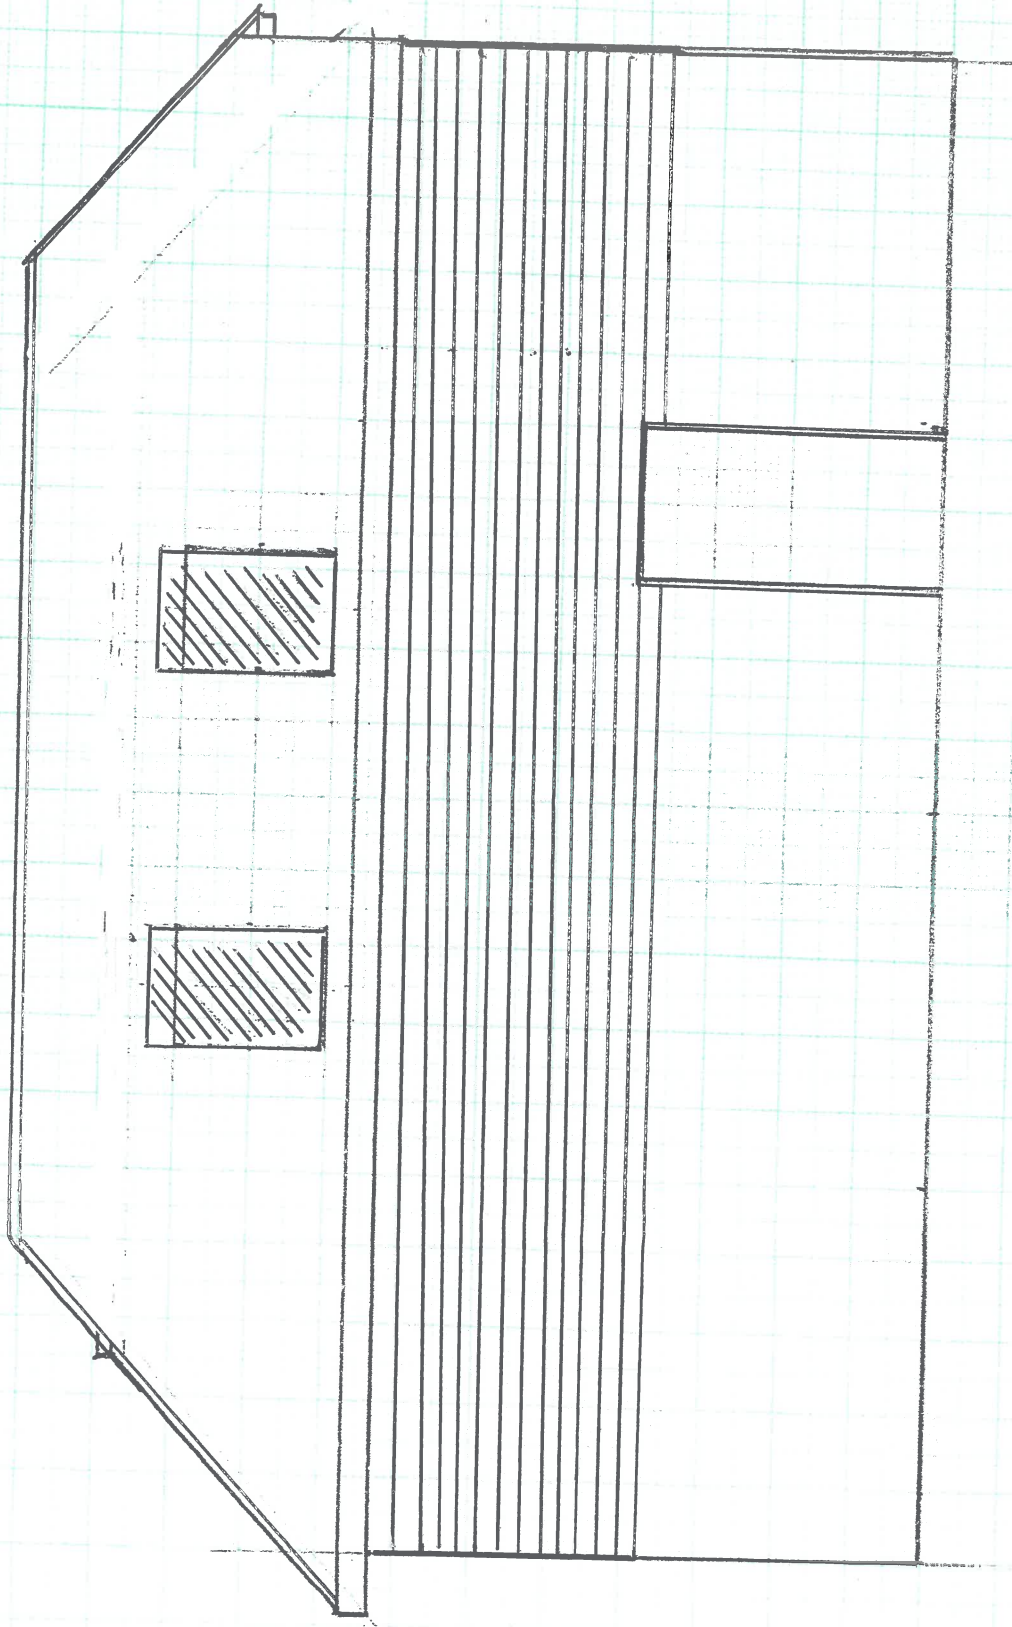

EXISTING + PROPOSED

WEST. SIDE ELEVATION

SCALE = 1:50

NORTH →