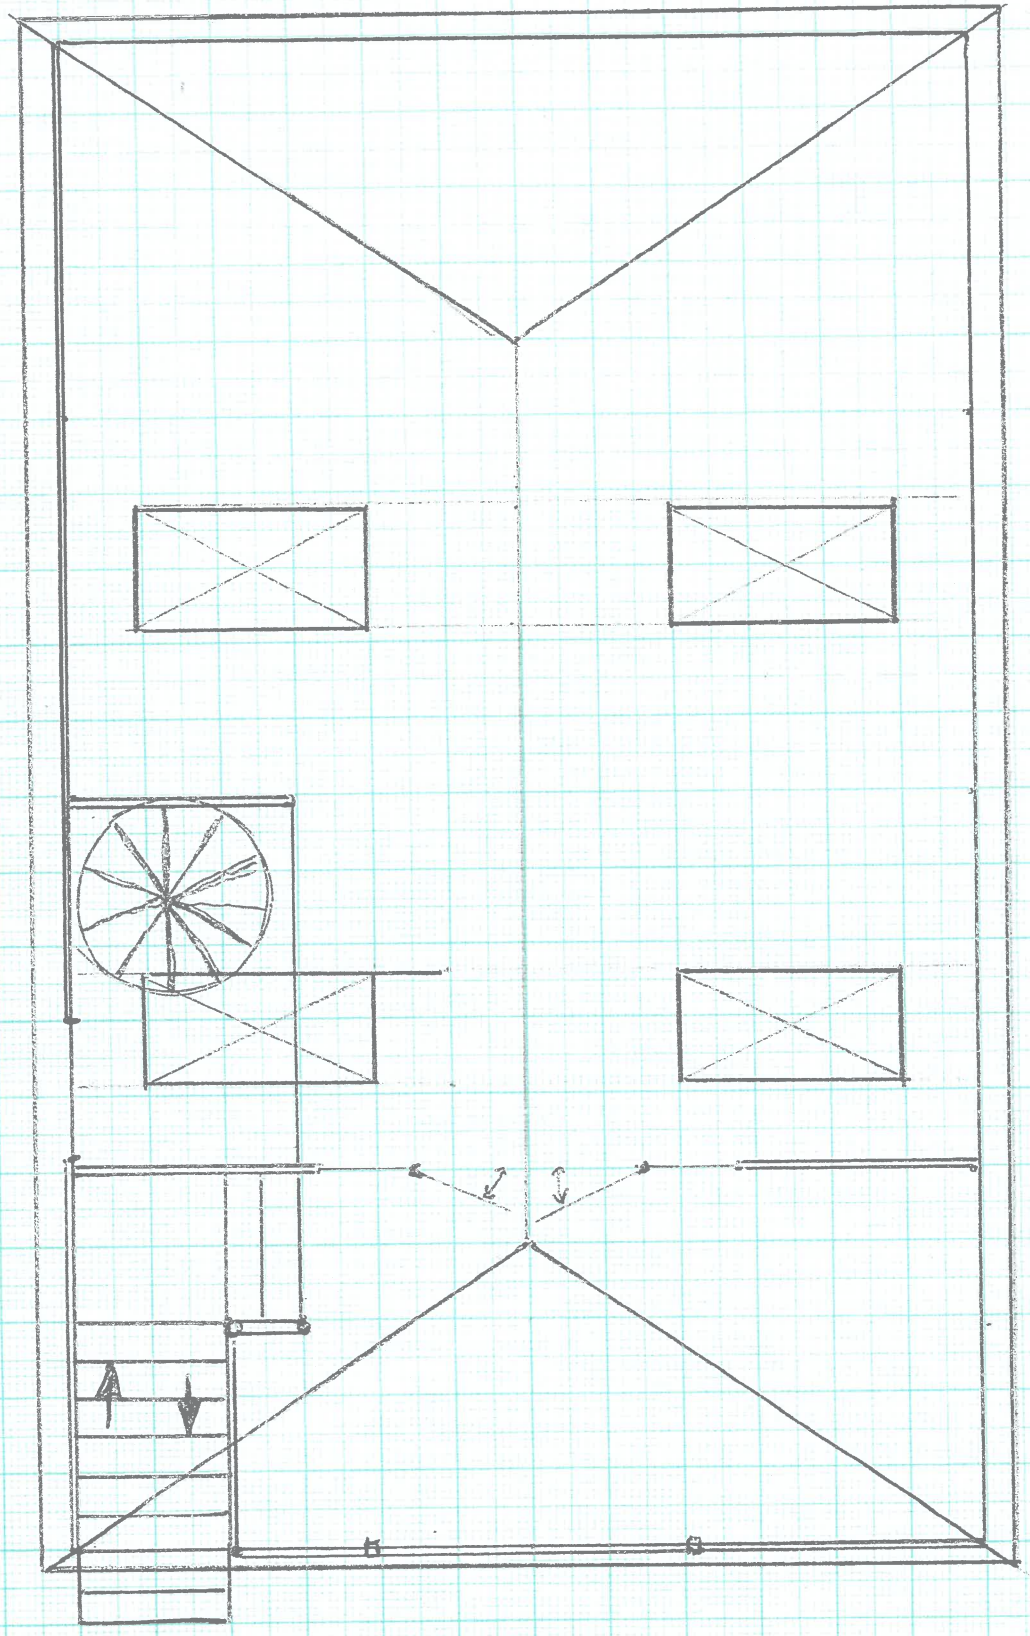

SOUTH ↓

EXISTING + PROPOSED

FIRST FLOOR PLAN

SCALE = 1:50

ARUN DISTRICT COUNCIL EP/120/18/PL