


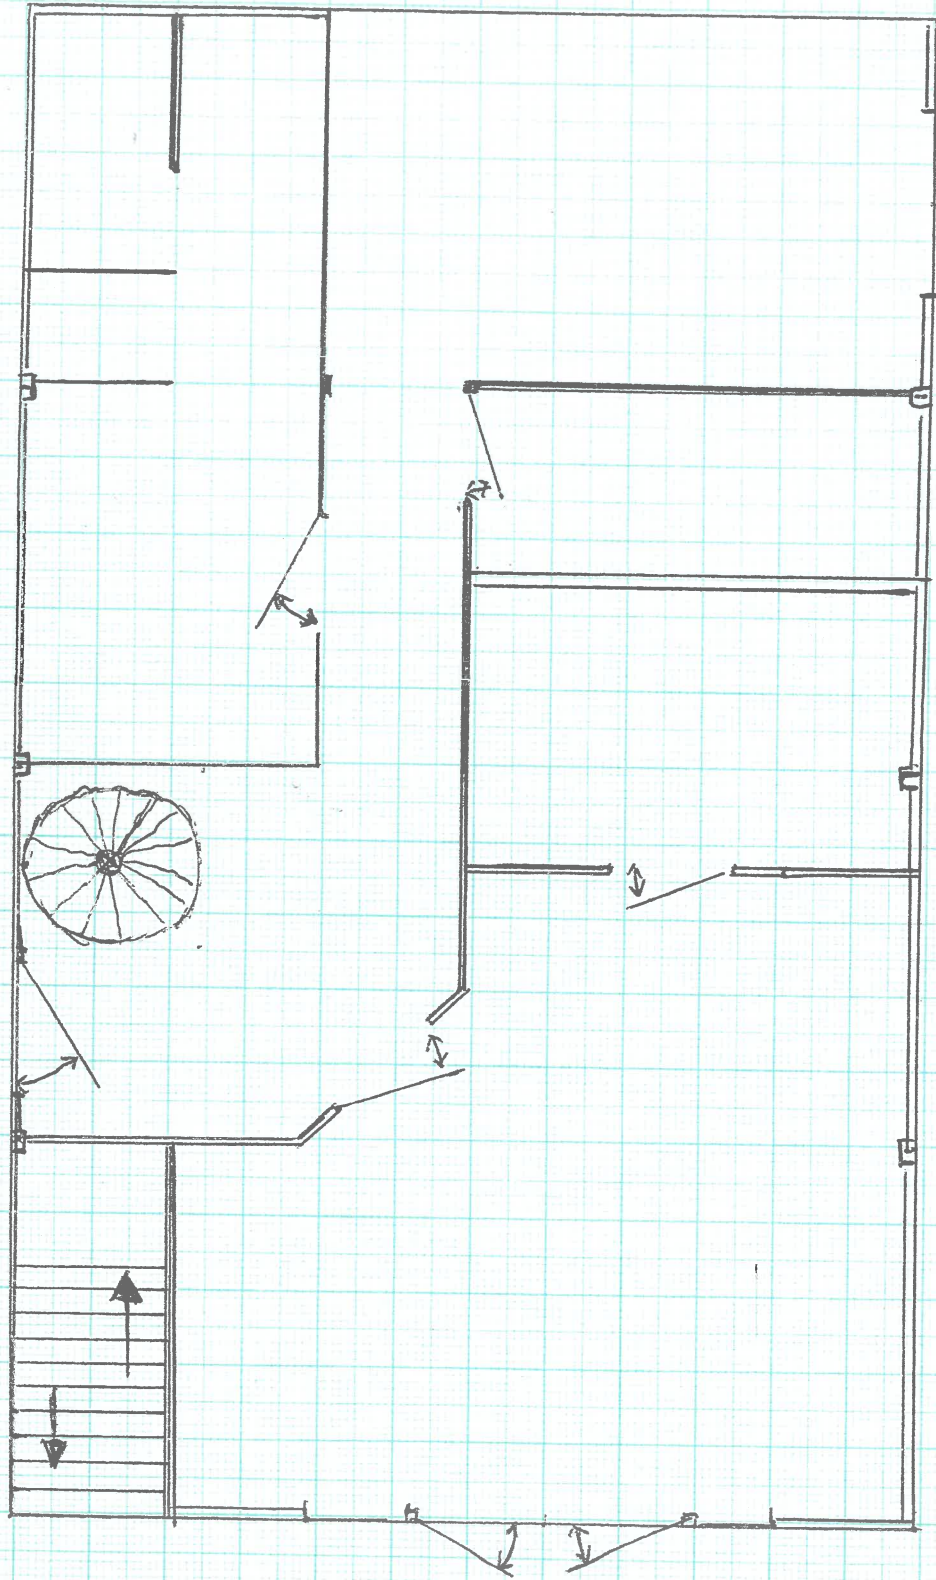

SOUTH

EXISTING + PROPOSED
GROUND FLOOR PLAN

SCALE = 1:50