NOTES

DO NOT SCALE OFF THIS DRAWING
CHECK ALL DIMENSIONS ON SITE BEFORE ANY WORK IS COMMENCED
ALL GOODS MATERIALS AND WORKMANSHIP MUST CONFORM WITH CURRENT BUILDING REGULATIONS, BRITISH STANDARDS AND CODES OF PRACTICE
COPYRIGHT OF THIS DRAWING IS RETAINED BY THE ARCHITECT AND IT MUST NOT BE REPRODUCED WITHOUT WRITTEN CONSENT

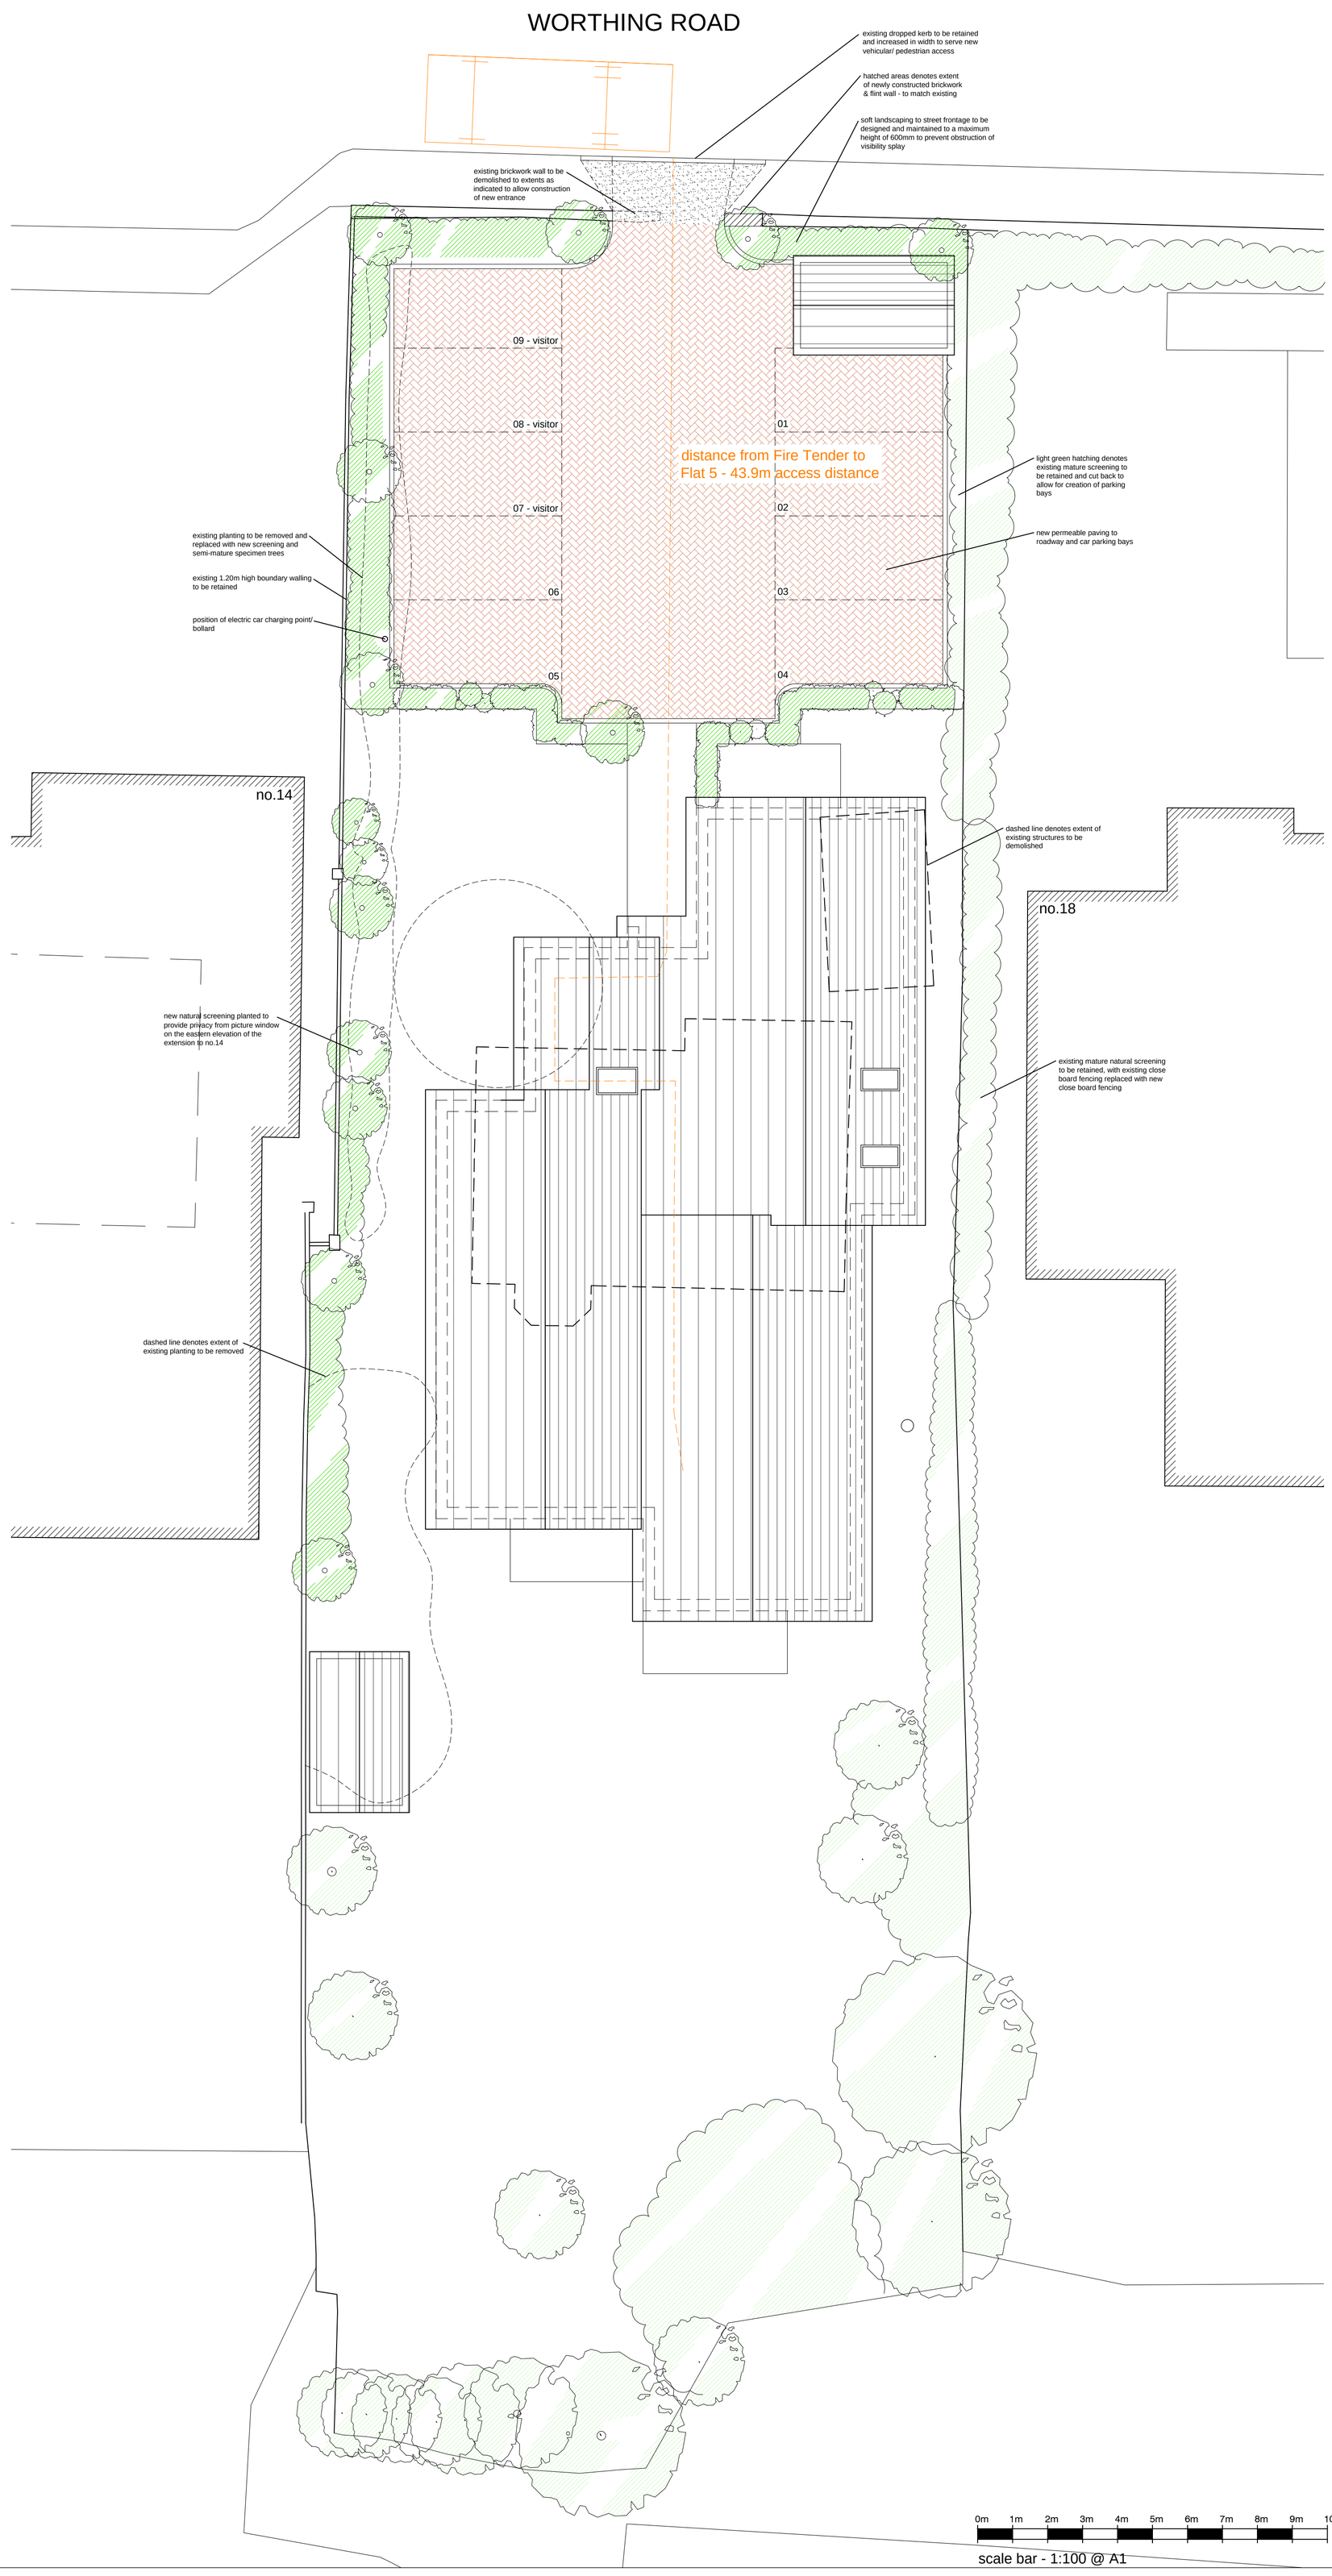

REV	DATE	BY	AMENDMENT
B	27.09.17	ec	feature windows omitted and rooflights added to first floor flats
A	16.08.16	ec	PLANNING ISSUE

folkes architects
THE DESIGN STUDIO
94 High Street
Steyning
West Sussex
BN44 3RD
t. 01903 868629
f. 01903 816496
info@folkesarchitects.co.uk

CLIENT
Randall & Chisnall Construction Ltd

JOB TITLE
Proposed Development
16 Worthing Road
East Preston
Littlehampton
BN16 1AZ

DRAWING TITLE
Proposed Site Plan

PLANNING ISSUE

DATE	SCALE	DRAWN BY / CHECKED BY
Aug '17	1:100 @ A1	DRAWN BY ec CHECKED BY mf

JOB NO.	DRAWING NO.	REVISION
1681	2.01	A