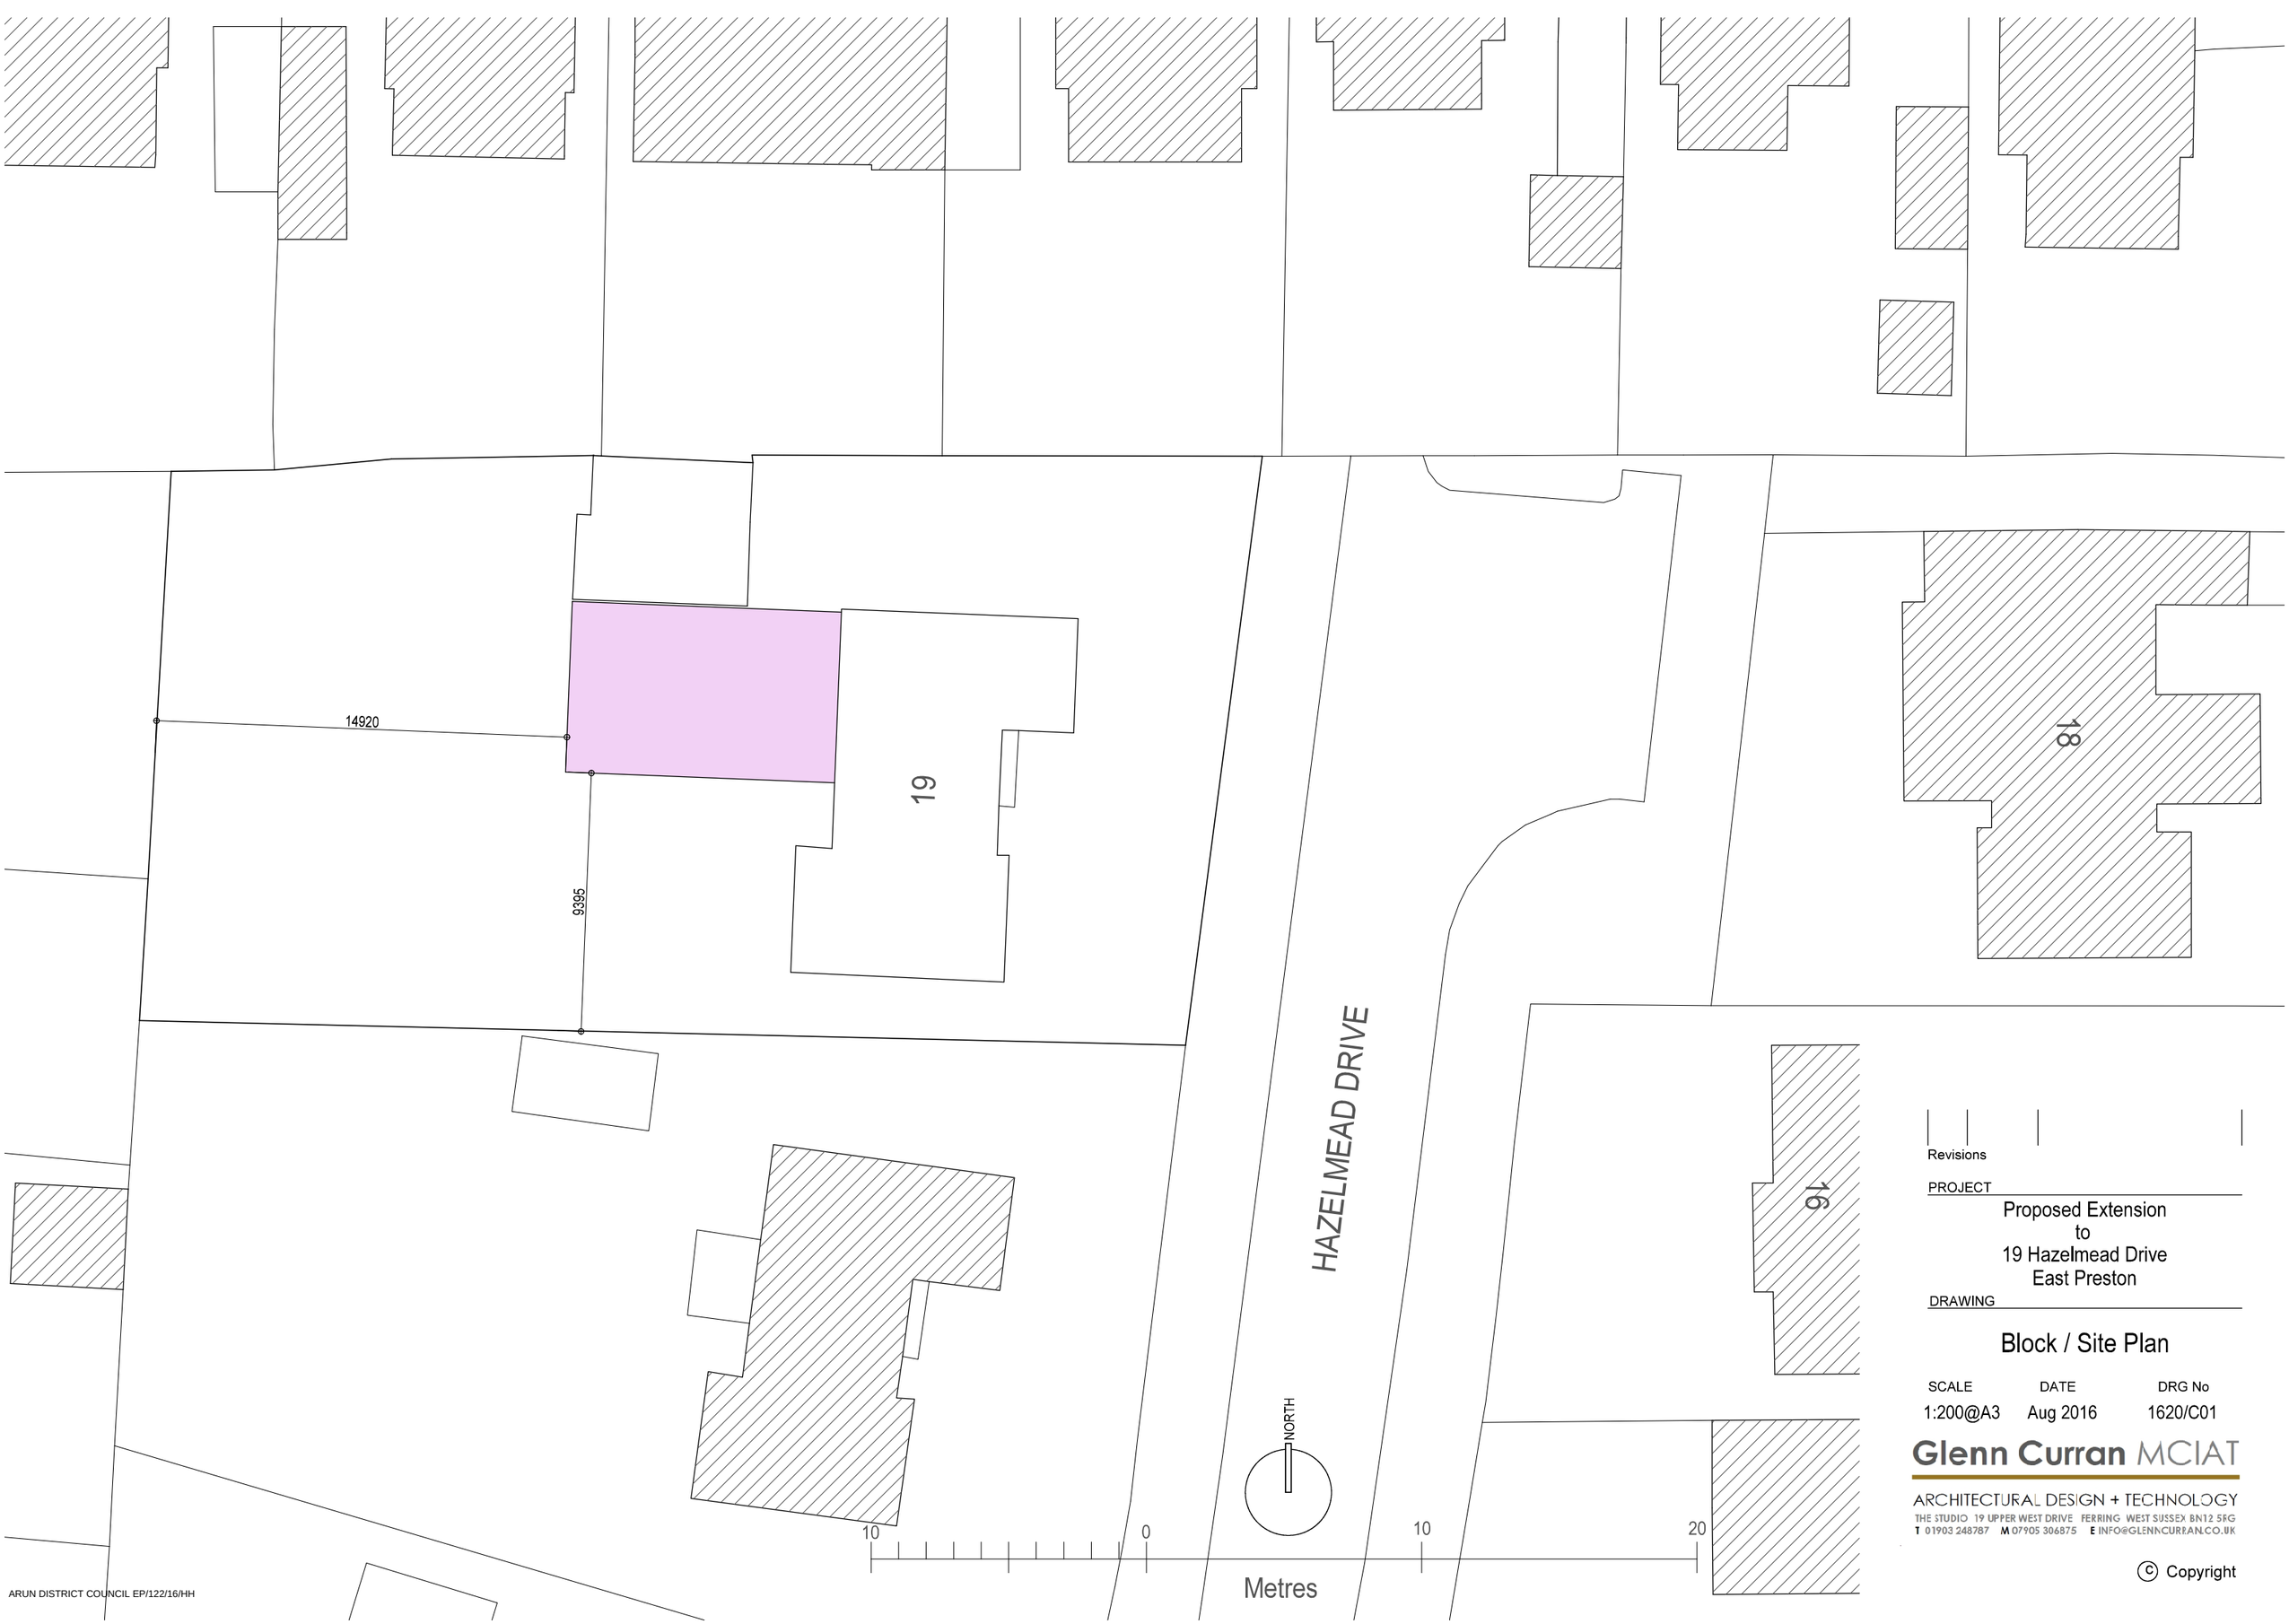


ARUN DISTRICT COUNCIL EP/122/16/HH

Revisions

PROJECT

Proposed Extension
to
19 Hazelmead Drive
East Preston

DRAWING

Block / Site Plan

SCALE	DATE	DRG No
1:200@A3	Aug 2016	1620/C01

Glenn Curran MCIAT
ARCHITECTURAL DESIGN + TECHNOLOGY
THE STUDIO 19 UPPER WEST DRIVE FERRING WEST SUSSEX BN12 5RG
T 01903 248787 M 07905 306875 E INFO@GLENNCURRAN.CO.UK

© Copyright