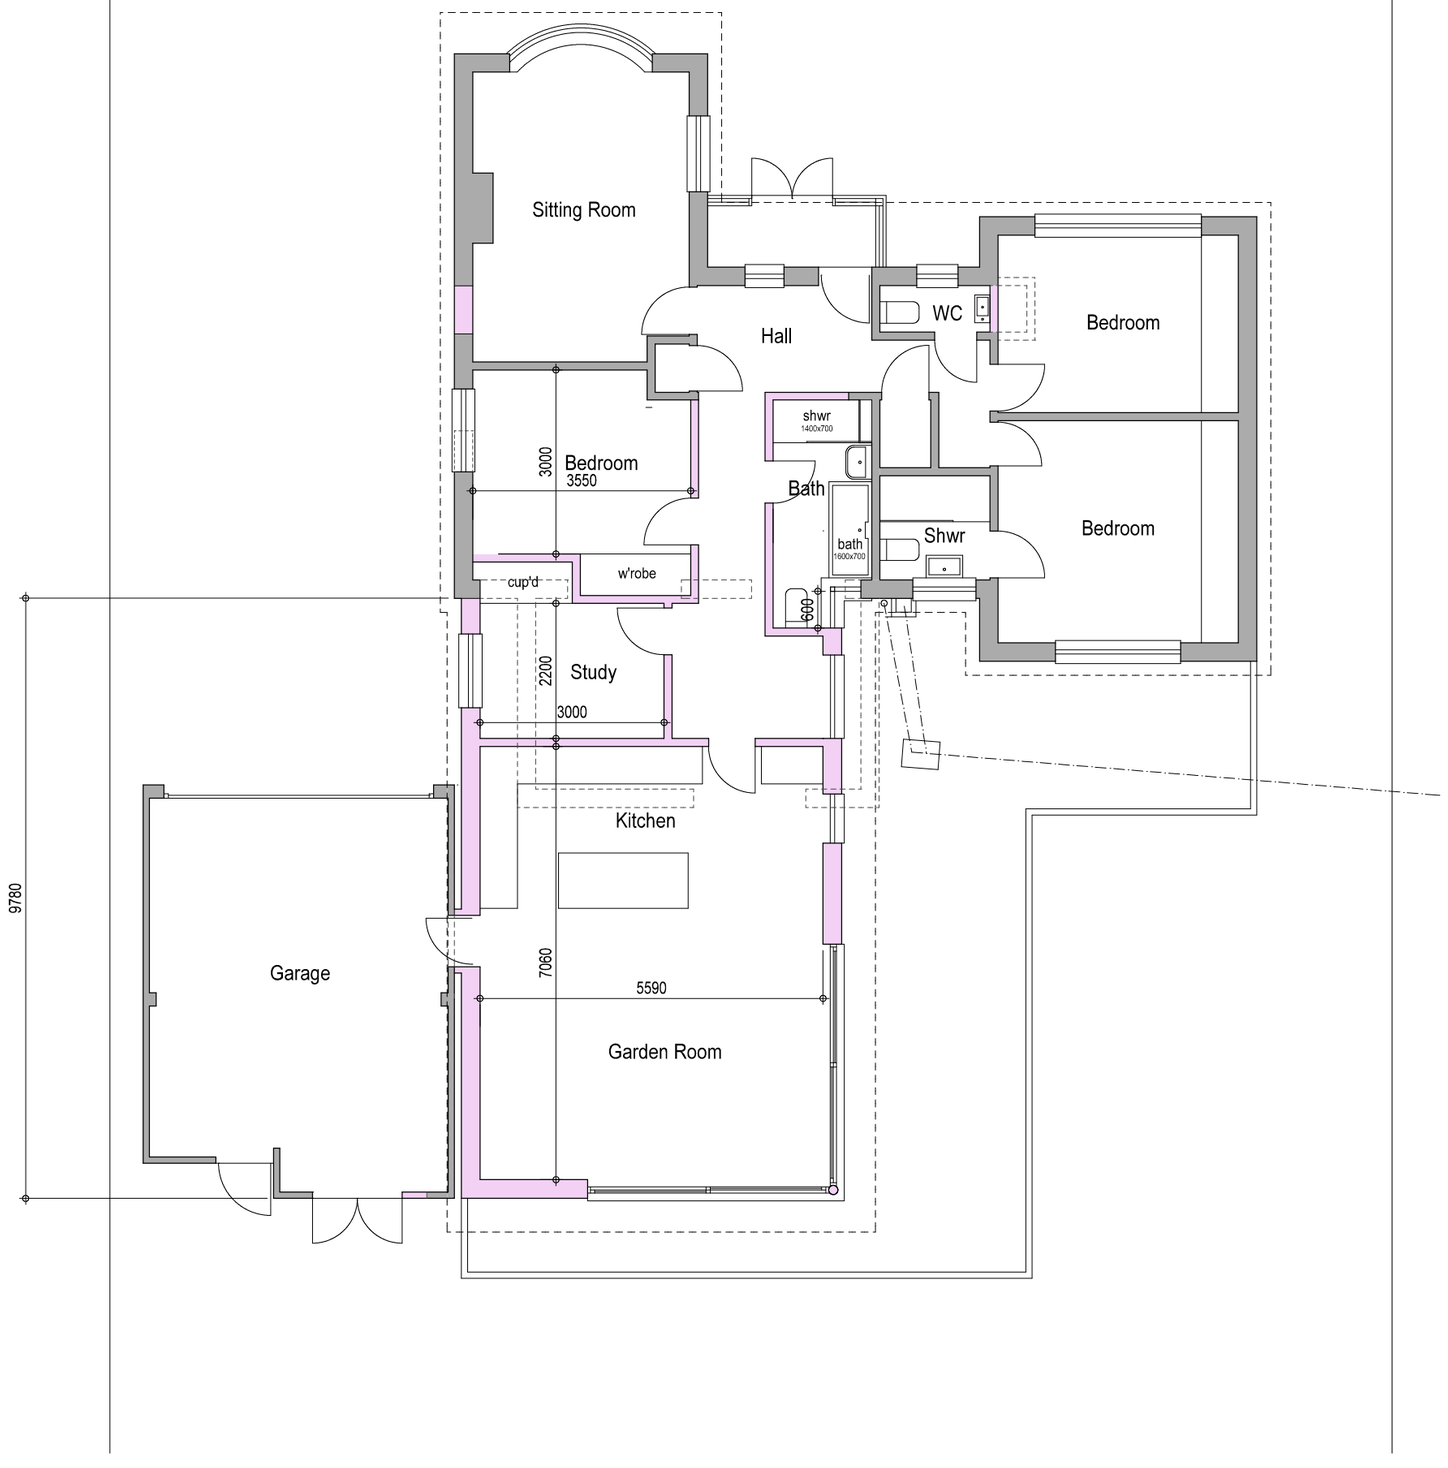



NORTH

Revisions

PROJECT

Proposed Extension
to
19 Hazelmead Drive
East Preston

DRAWING

Ground Floor Plan as Proposed

| SCALE | DATE | DRG No |
|---|---|---|
| 1:100@A3 | Aug 2016 | 1620/C02 |


Glenn Curran MCIAT
ARCHITECTURAL DESIGN + TECHNOLOGY
THE STUDIO 19 UPPER WEST DRIVE FERRING WEST SUSSEX BN12 5RG
T 01903 248787 M 07905 306375 E INFO@GLENNCURRAN.CO.UK


© Copyright

ARUN DISTRICT COUNCIL EP/122/16/HH