




Rear (West) Elevation

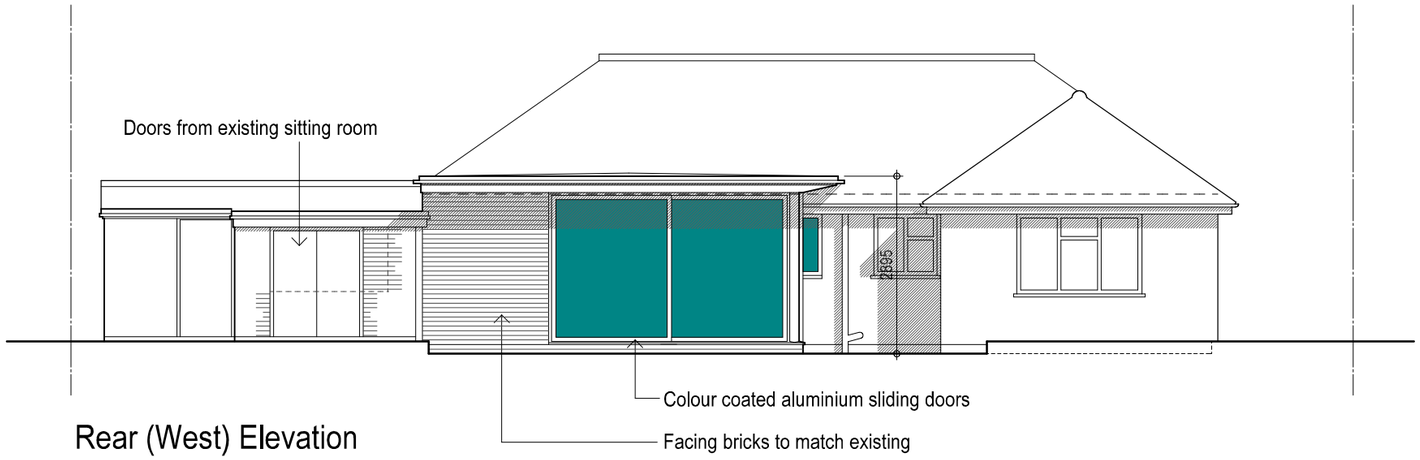

View from Rear Garden

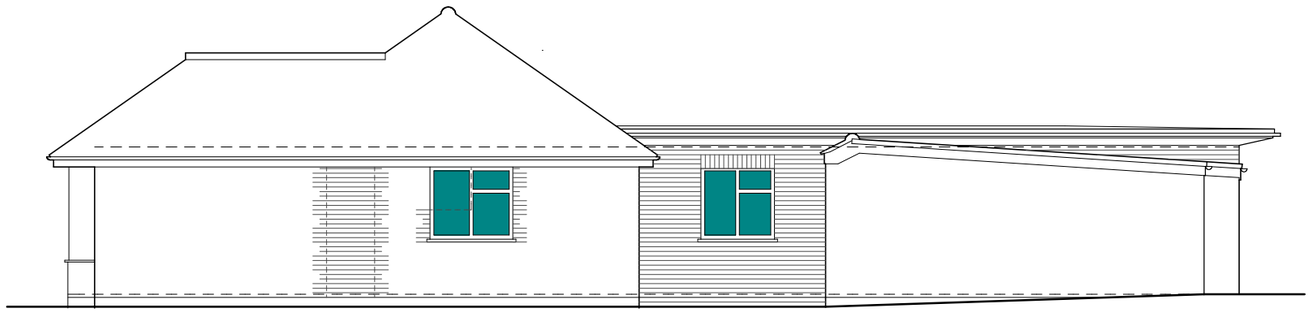

Side (North) Elevation

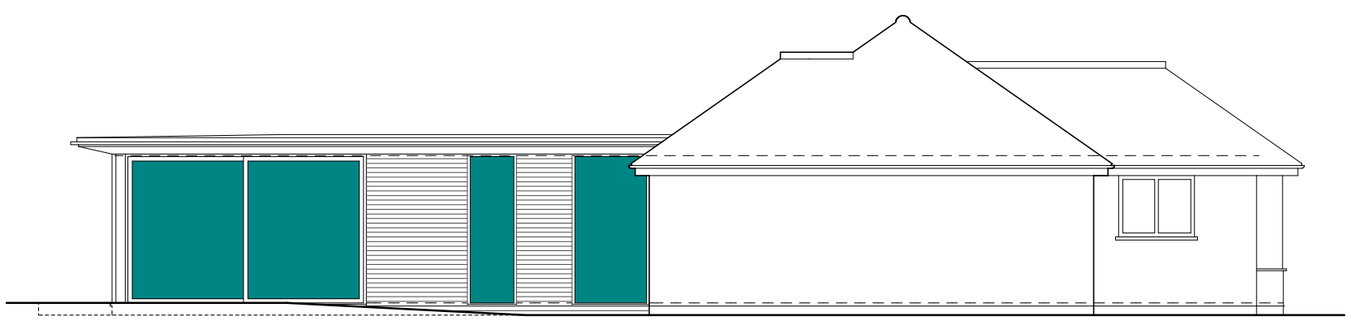

Side (South) Elevation

Materials

Walls:	Facing bricks to match existing
Flat roof:	Single ply membrane, lead grey
Windows:	Colour coated aluminium
Fascias / soffits:	White upvc

Revisions

PROJECT

Proposed Extension
to
19 Hazelmead Drive
East Preston

DRAWING

Elevations as Proposed

SCALE	DATE	DRG No
1:100@A3	Aug 2016	1620/C03

Glenn Curran MCIAT
ARCHITECTURAL DESIGN + TECHNOLOGY
THE STUDIO 19 UPPER WEST DRIVE FERRING WEST SUSSEX BN12 5RG
T 01903 248787 M 07505 306875 E INFO@GLENNCURRAN.CO.UK

© Copyright