

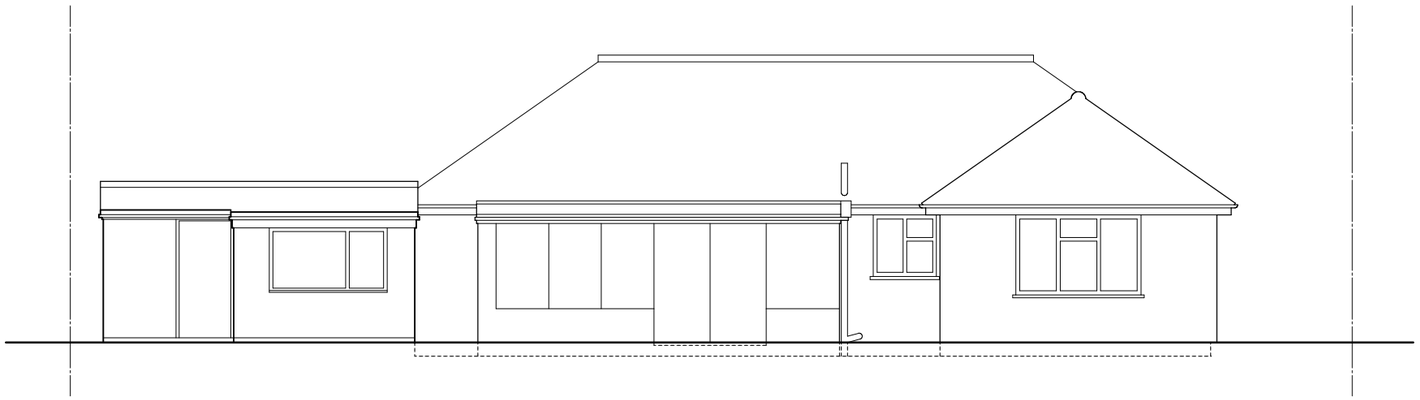


Rear (West) Elevation

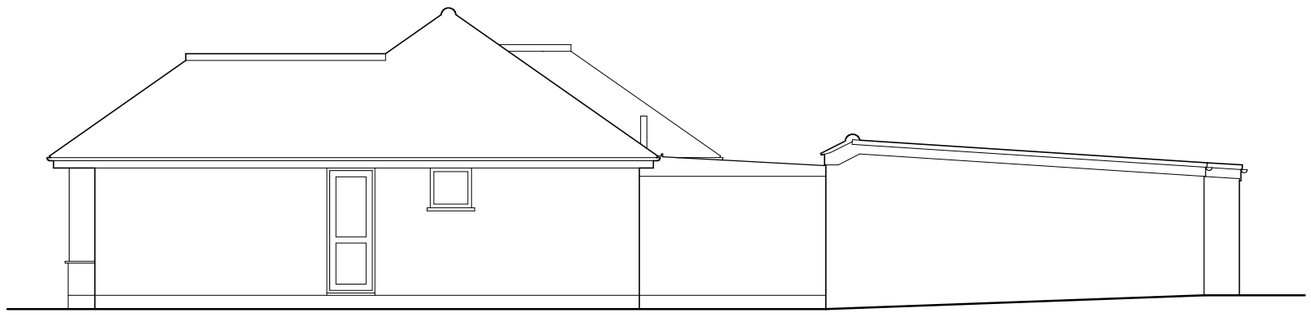

Side (North) Elevation

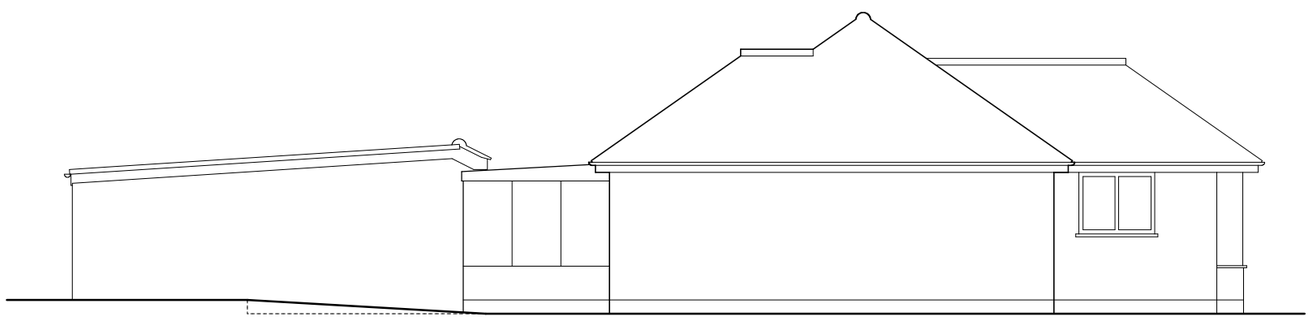

Side (South) Elevation

Revisions

PROJECT

Proposed Extension
to
19 Hazelmead Drive
East Preston

DRAWING

Elevations as Existing

SCALE	DATE	DRG No
1:100@A3	Aug 2016	1620/SR02

Glenn Curran MCIAT
ARCHITECTURAL DESIGN + TECHNOLOGY
THE STUDIO 19 UPPER WEST DRIVE FERRING WEST SUSSEX BN12 5RG
T 01903 248787 M 07905 306375 E INFO@GLENNCURRAN.CO.UK

© Copyright

ARUN DISTRICT COUNCIL EP/122/16/HH