
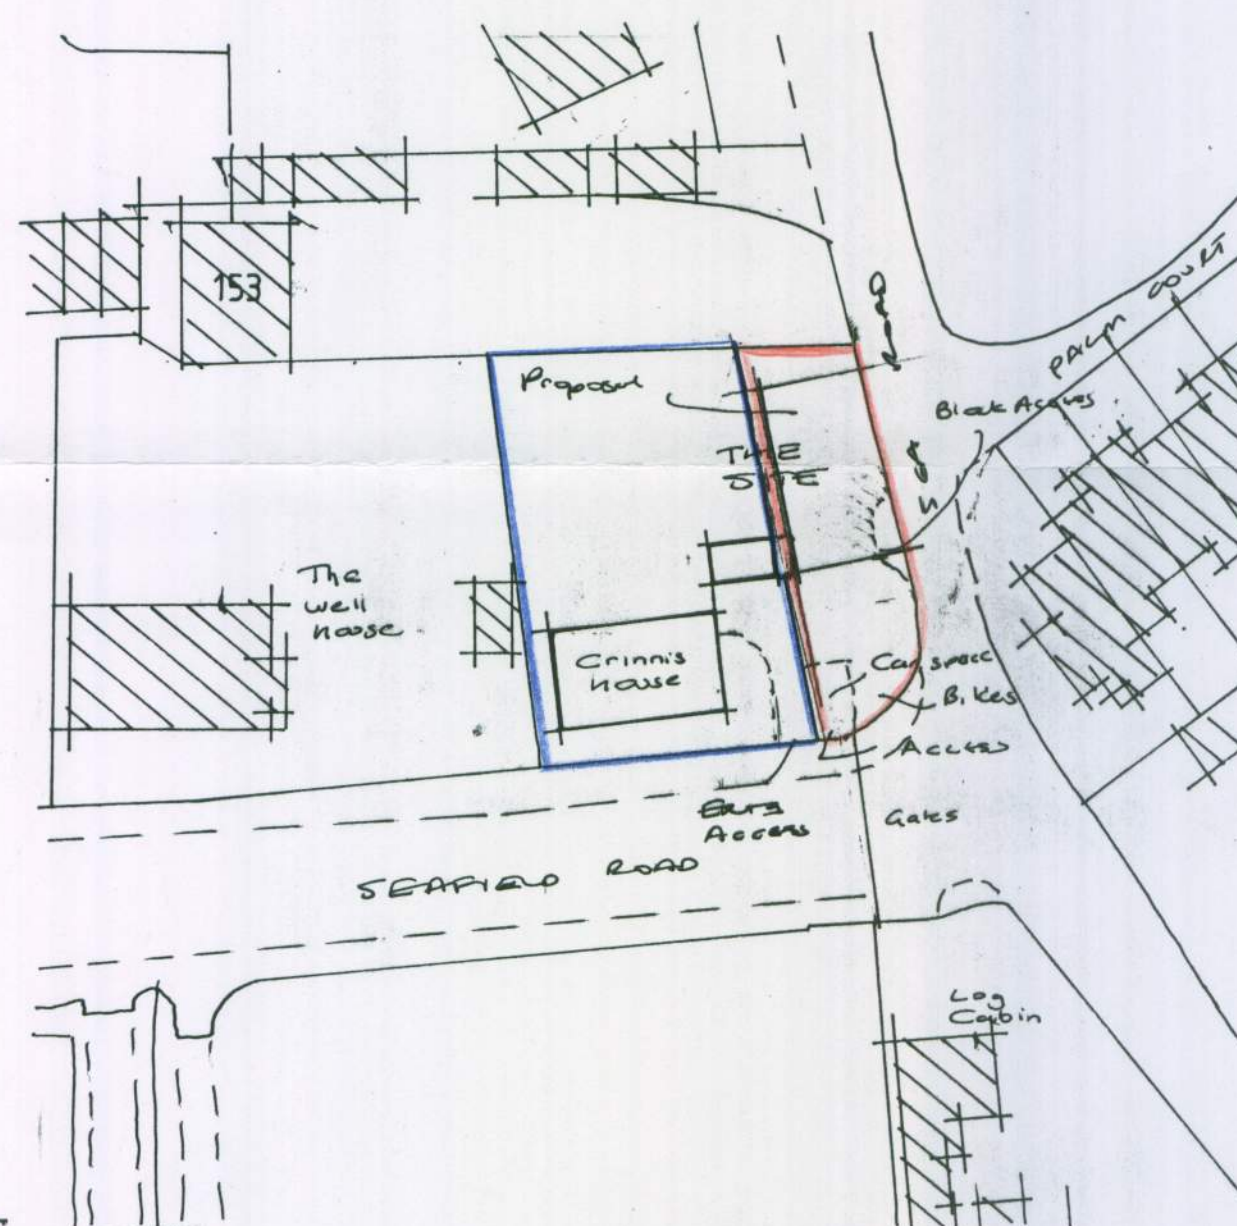
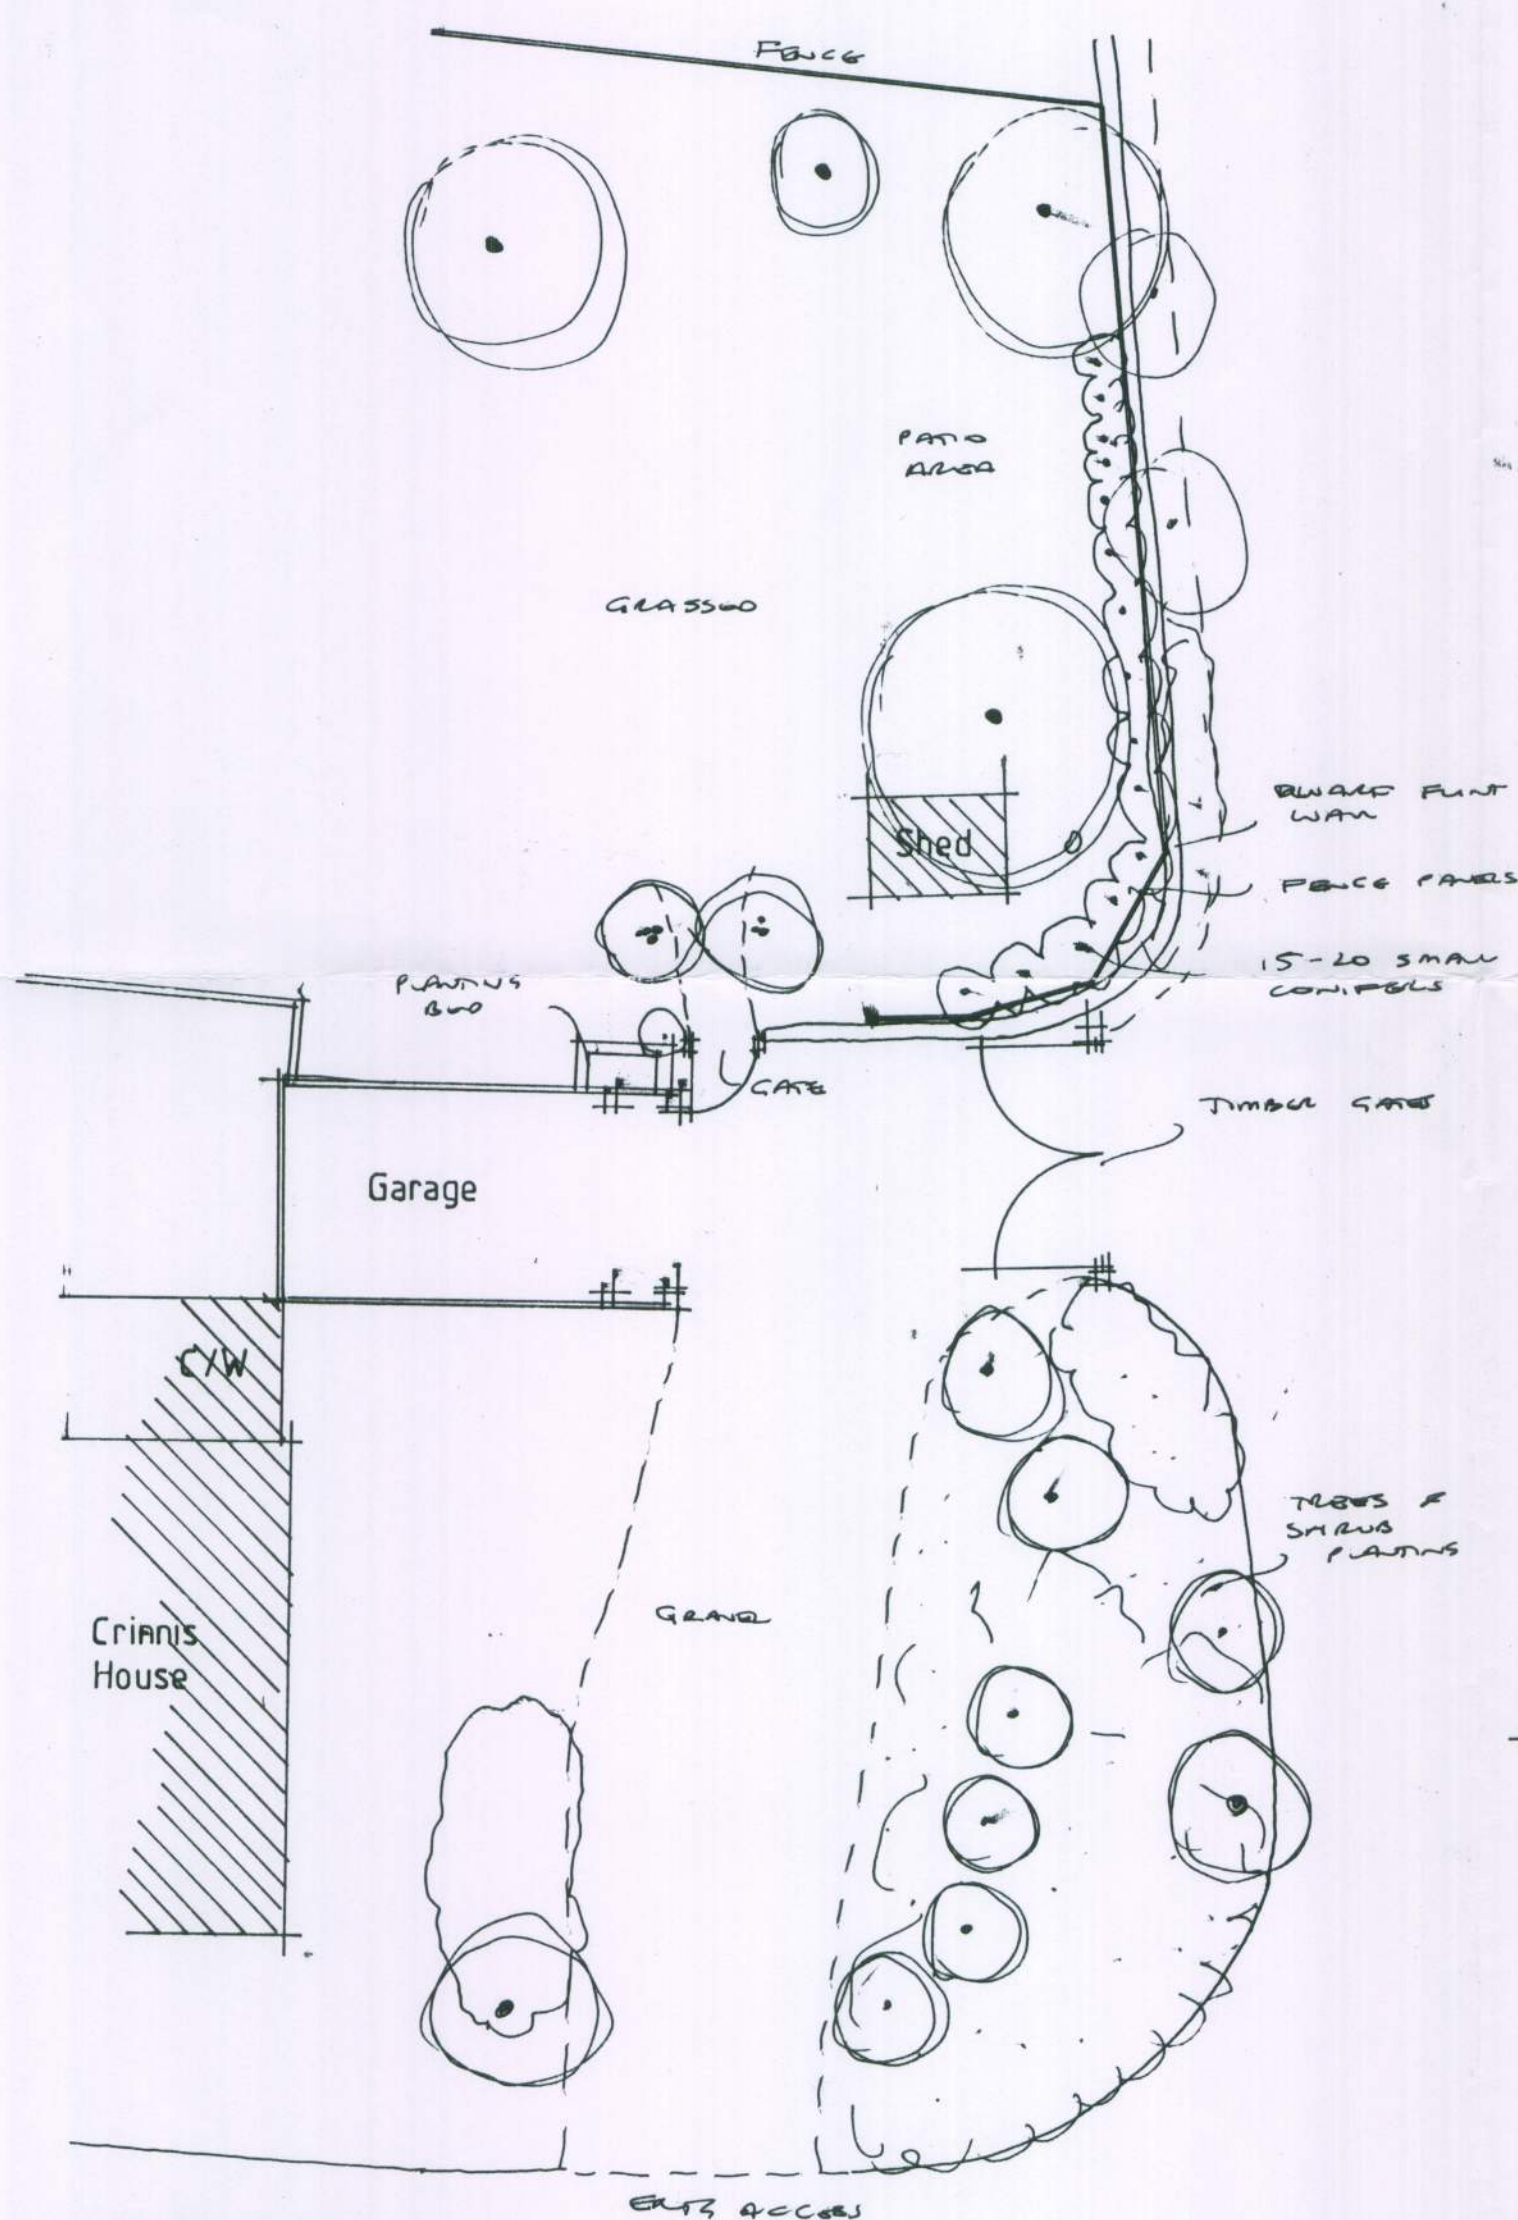


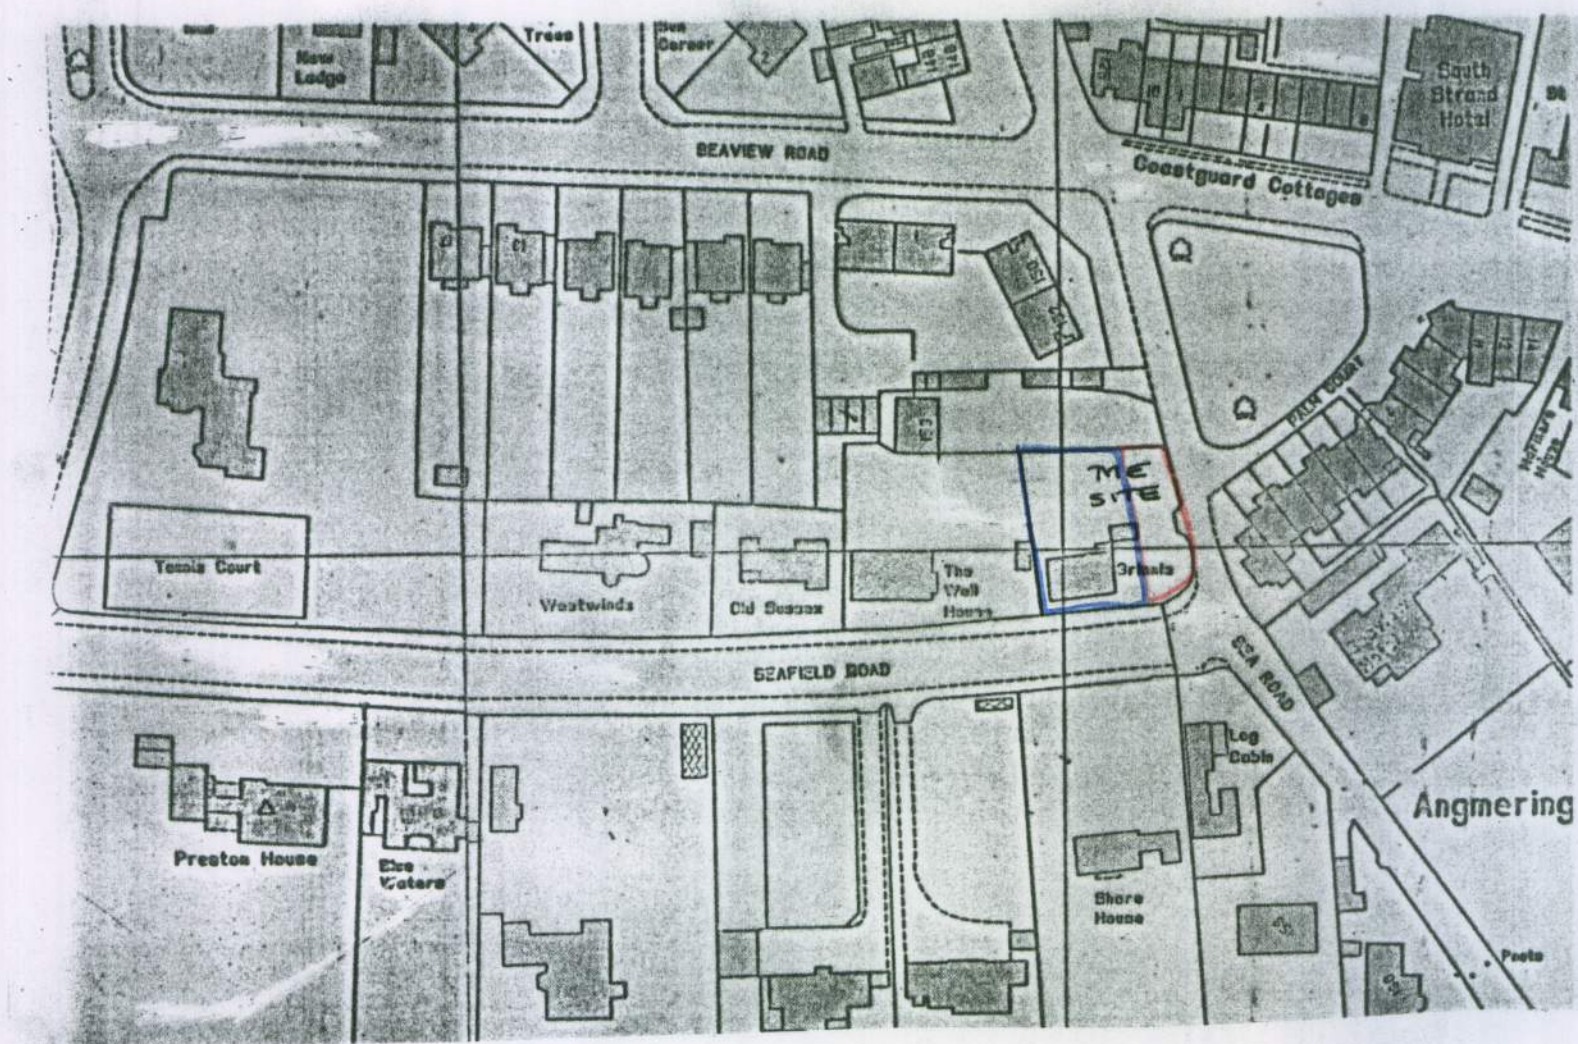

All electrical works to meet requirements of Part P (Electrical Safety) Installation to be designed, installed, inspected and tested by person competent to do so.

Council to be satisfied that Part P has been complied with, by issuing of appropriate BS7671 electrical installation certificate for works by person competent to issue same

C		
B		
A		
Client	C. DENCH ESQ.	
Address	Crinnis House : SEAFIELD ROAD EAST PRESTON	
Drawing	PLANS	No. 2810:2
Scale	1:100 1:500 1:1250	Drawn <i>B</i> Date <i>Nov '10</i>