



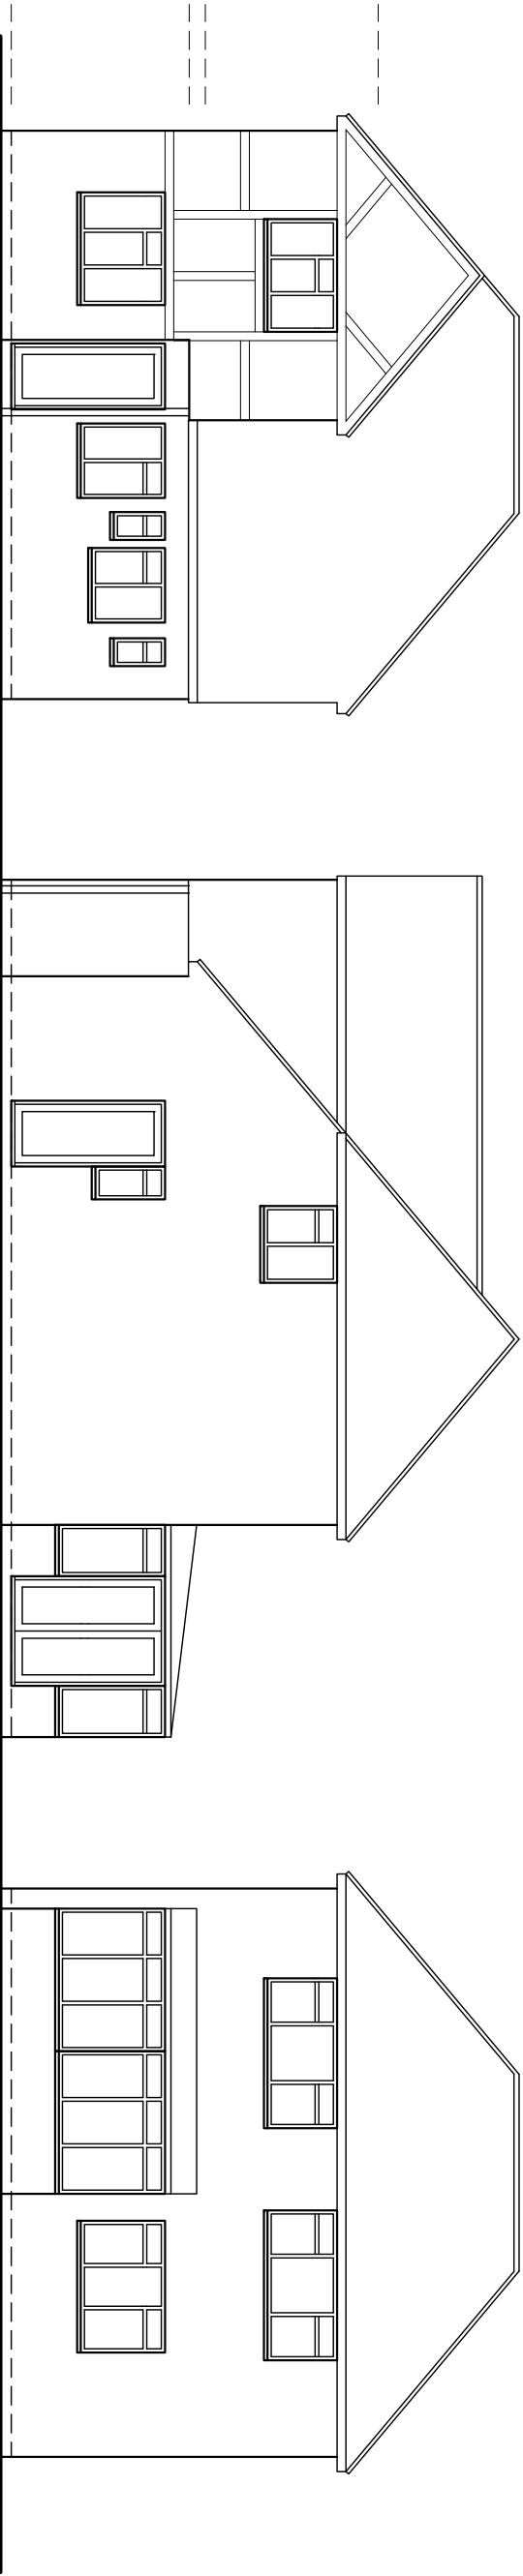


Front - East

Side - North


Rear - West

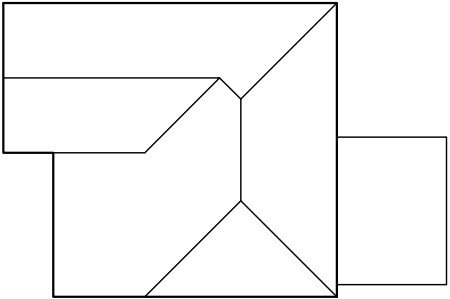


Roof

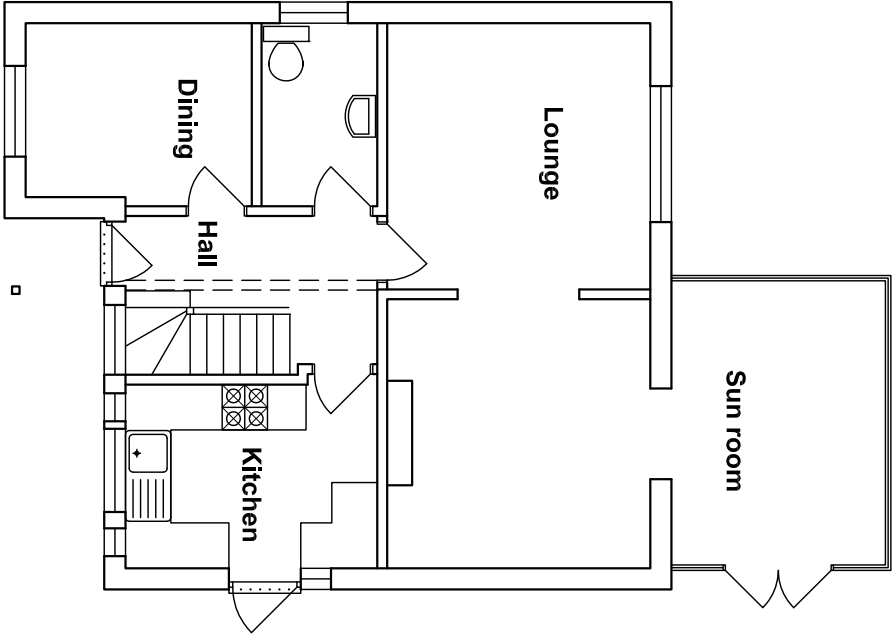

Ground floor

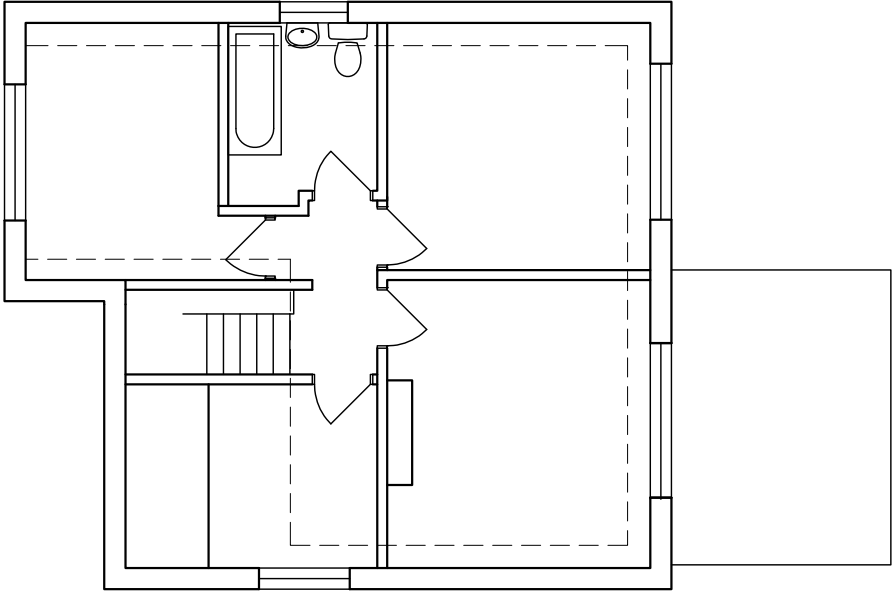

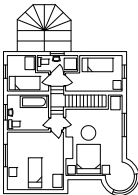Bryceson Shaw Associates <i>Surveyors and Designers</i> 2 Wellesley Court, Fitzalan Road, Littlehampton, West Sussex BN17 5JW Tel. 01903 734381 Mobile: 07889 651301 E-mail: brycesonshaw@btinternet.com		
Project: Proposed extensions; 102 Sea Road, East Preston BN16 1NP		
Drawing: Plans and elevations as existing		
For: Mr. & Mrs. Homersham		
Drawn: PKS	Date: September 2015	
Scales: 1:100 1:200	No: 1799/01/01	
To scale when printed on A3		