
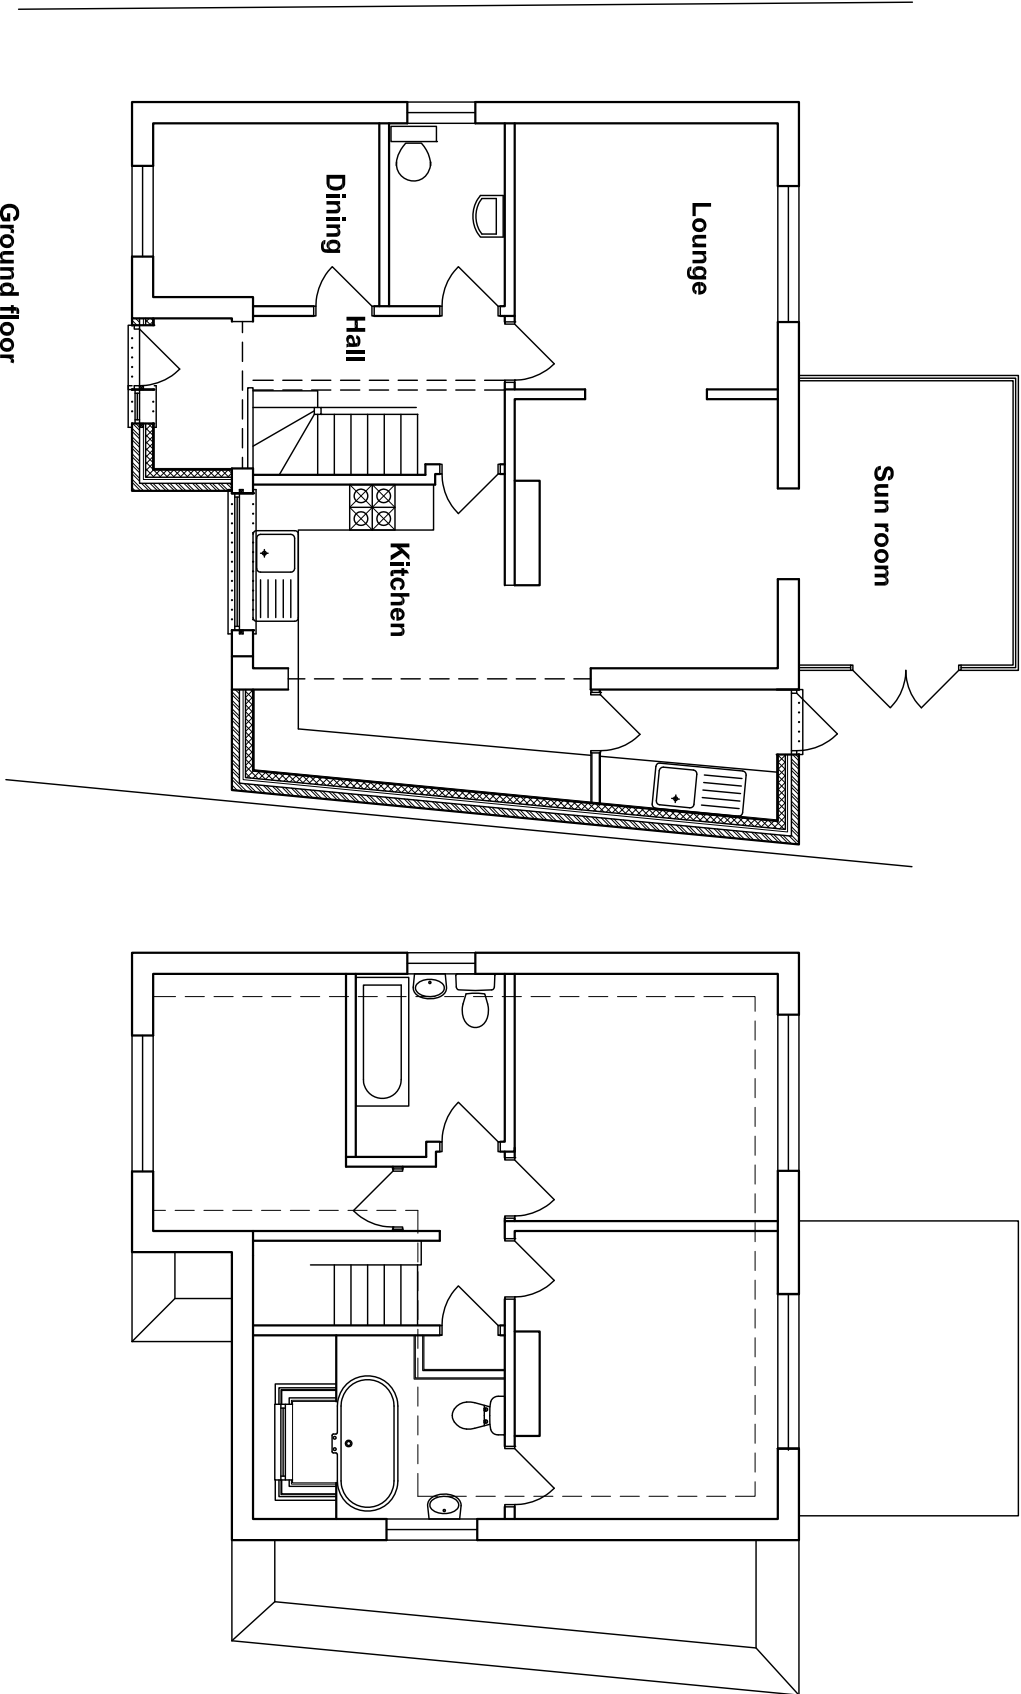




Proposed finishes:
 Roof: flat and plain tiles to match existing
 Walls: face brick to match existing
 Penetration: white uPVC to match existing style
 Fascias, soffits, gutters etc. all to match existing

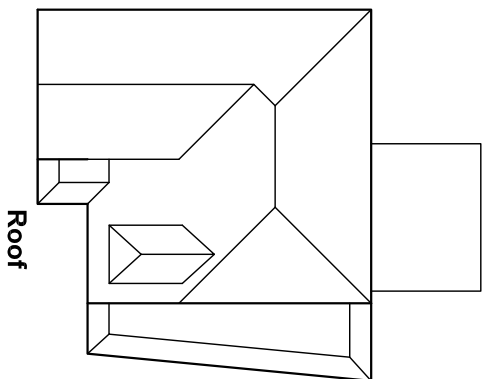

Amendments: –

Bryceson Shaw Associates
Surveyors and Designers

2 Wellesley Court, Fitzalan Road, Littlehampton,
West Sussex BN17 5JW
Tel. 01903 734381 Mobile: 07889 651301
E-mail: brycesonshaw@btinternet.com

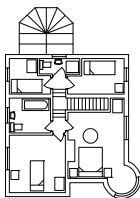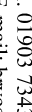

Project:
Proposed extensions; 102 Sea Road, East Preston
BN16 1NP

Drawing:
Plans and elevations as proposed

For:
Mr. & Mrs. Homersham

Drawn:	PKS	Date:	September 2015
--------	-----	-------	----------------

Scales:	No:
1:100 1:200	1799/01/02

To scale when printed on A3