



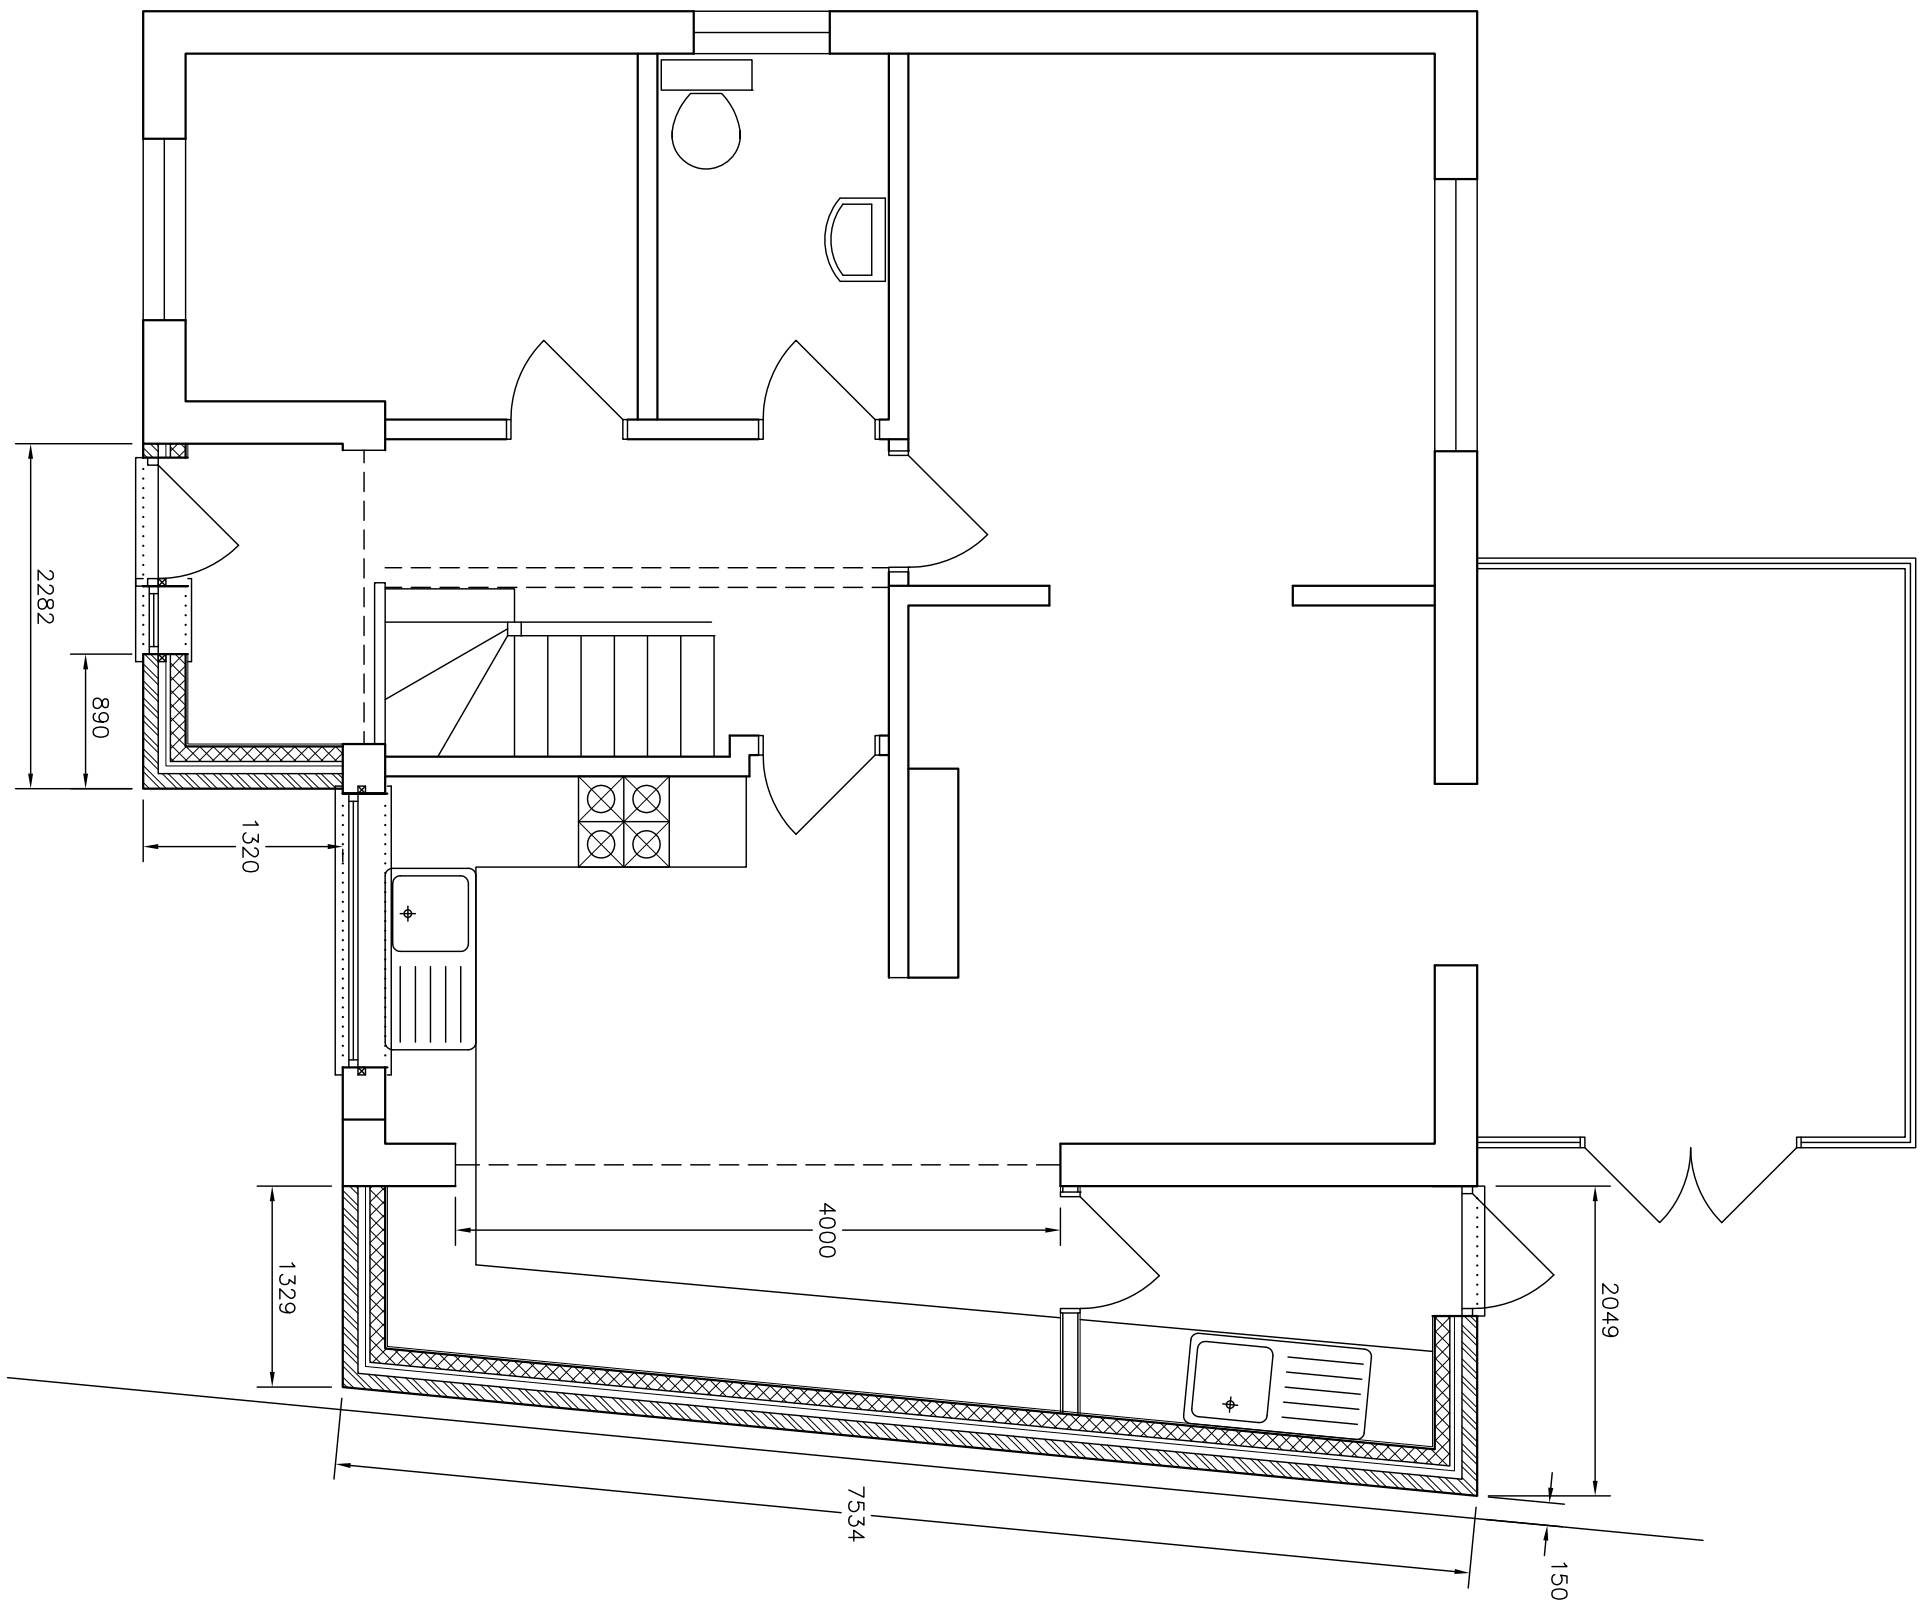

Amendments: –

Bryceson Shaw Associates
Surveyors and Designers

2 Wellesley Court, Fitzalan Road, Littlehampton,
West Sussex BN17 5JW
Tel. 01903 734381 Mobile: 07889 651301
E-mail: brycesonshaw@btinternet.com

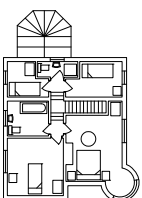

Project:

**Proposed extensions; 102 Sea Road, East Preston
BN16 1NP**

**Drawing:
Ground floor**

For:
Mr. & Mrs. Homersham

Drawn:	Date:
PKS	September 2015

Scales: 1:50	No.: 1799/01/03
------------------------	---------------------------

To scale when printed on A3