


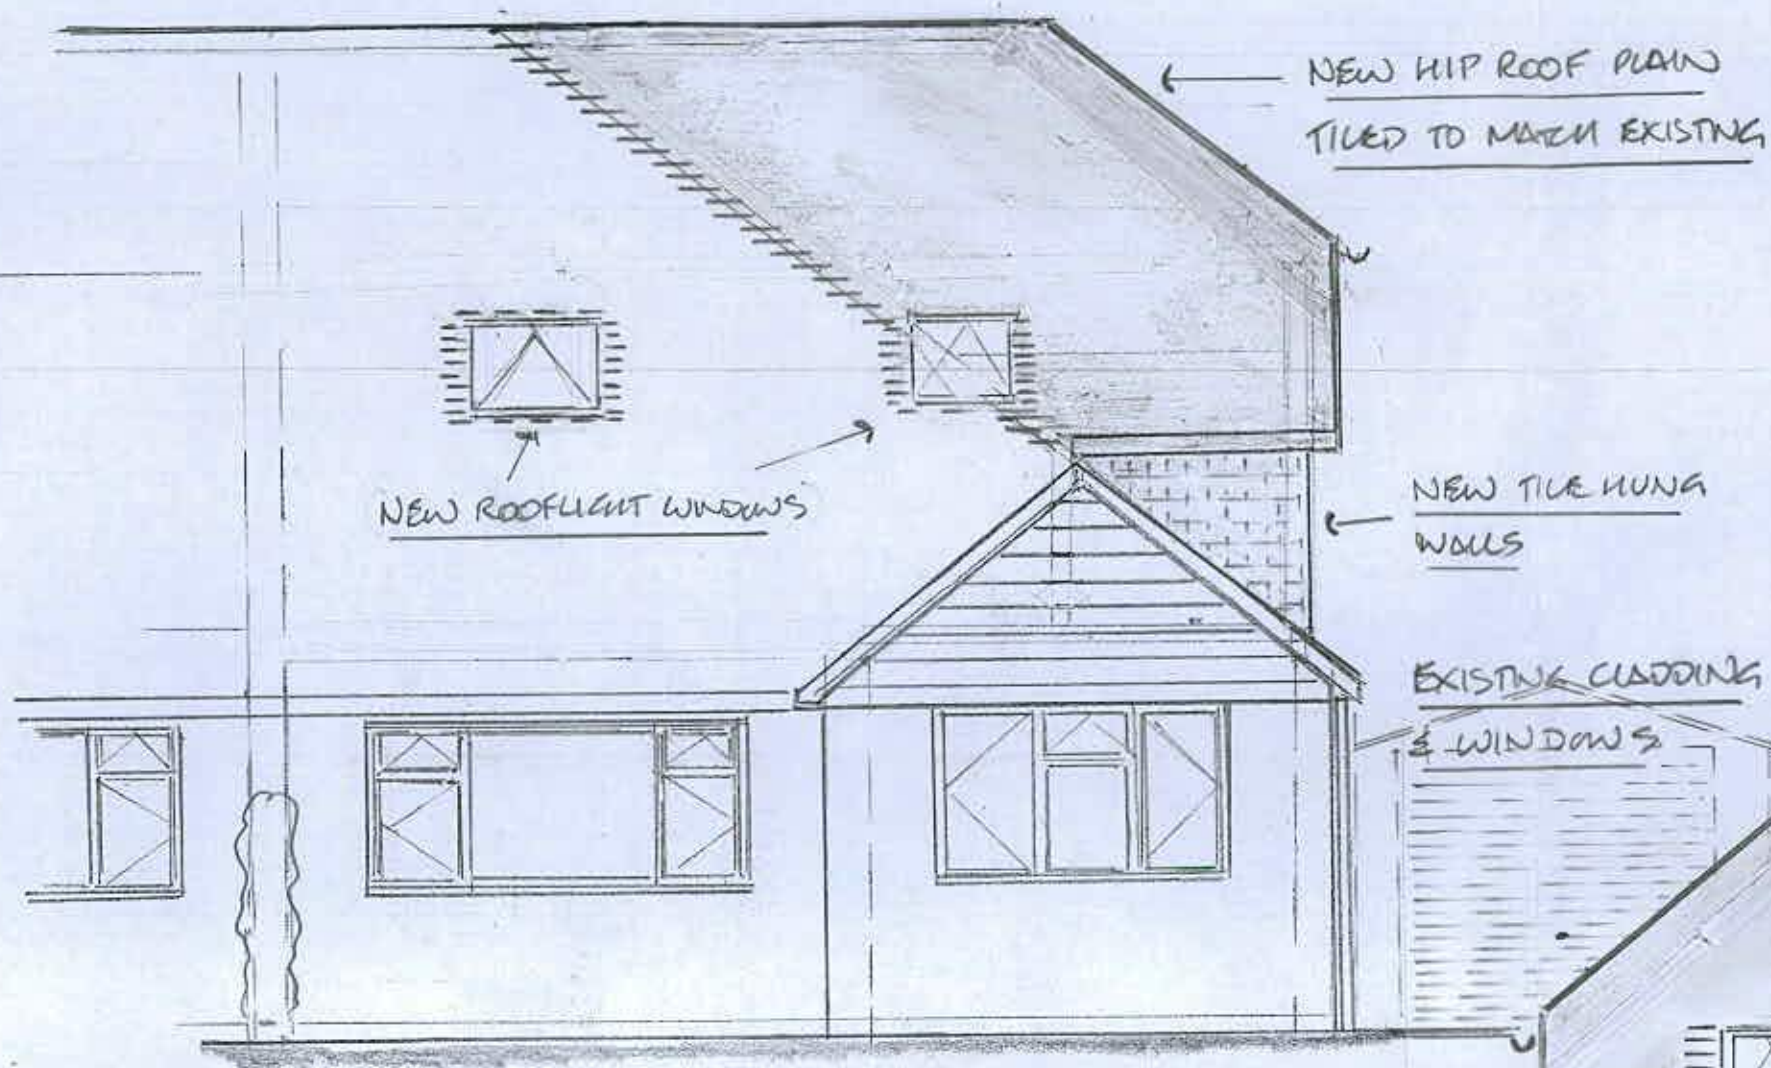

PROPOSED EAST ELEVATION

1.50

NEW ROOFLIGHT WINDOW

NEW TILE HUNG WALLS

EXISTING WINDOWS & DOOR

NEW TILE HUNG WALLS

EXISTING CLADDING & WINDOWS

NEW DORMER WITH PITCHED PLAIN TILE ROOF AND TILE HUNG CHIMNEYS

NEW WHITE UPVC WINDOW

REPLACEMENT SOLID CONSERVATORY ROOF ('SLATE APPEARANCE')

PROPOSED WEST ELEVATION

1.50



REV 'A' RIDGE LENGTH CORRECTED

Job Title	5 THE PLANTATION, EAST PRESTON			Item	PROPOSED EAST & WEST ELEVATIONS	
Designed by	Date	Checked by	Job No.	Sheet	FR. 05	Rev. A