


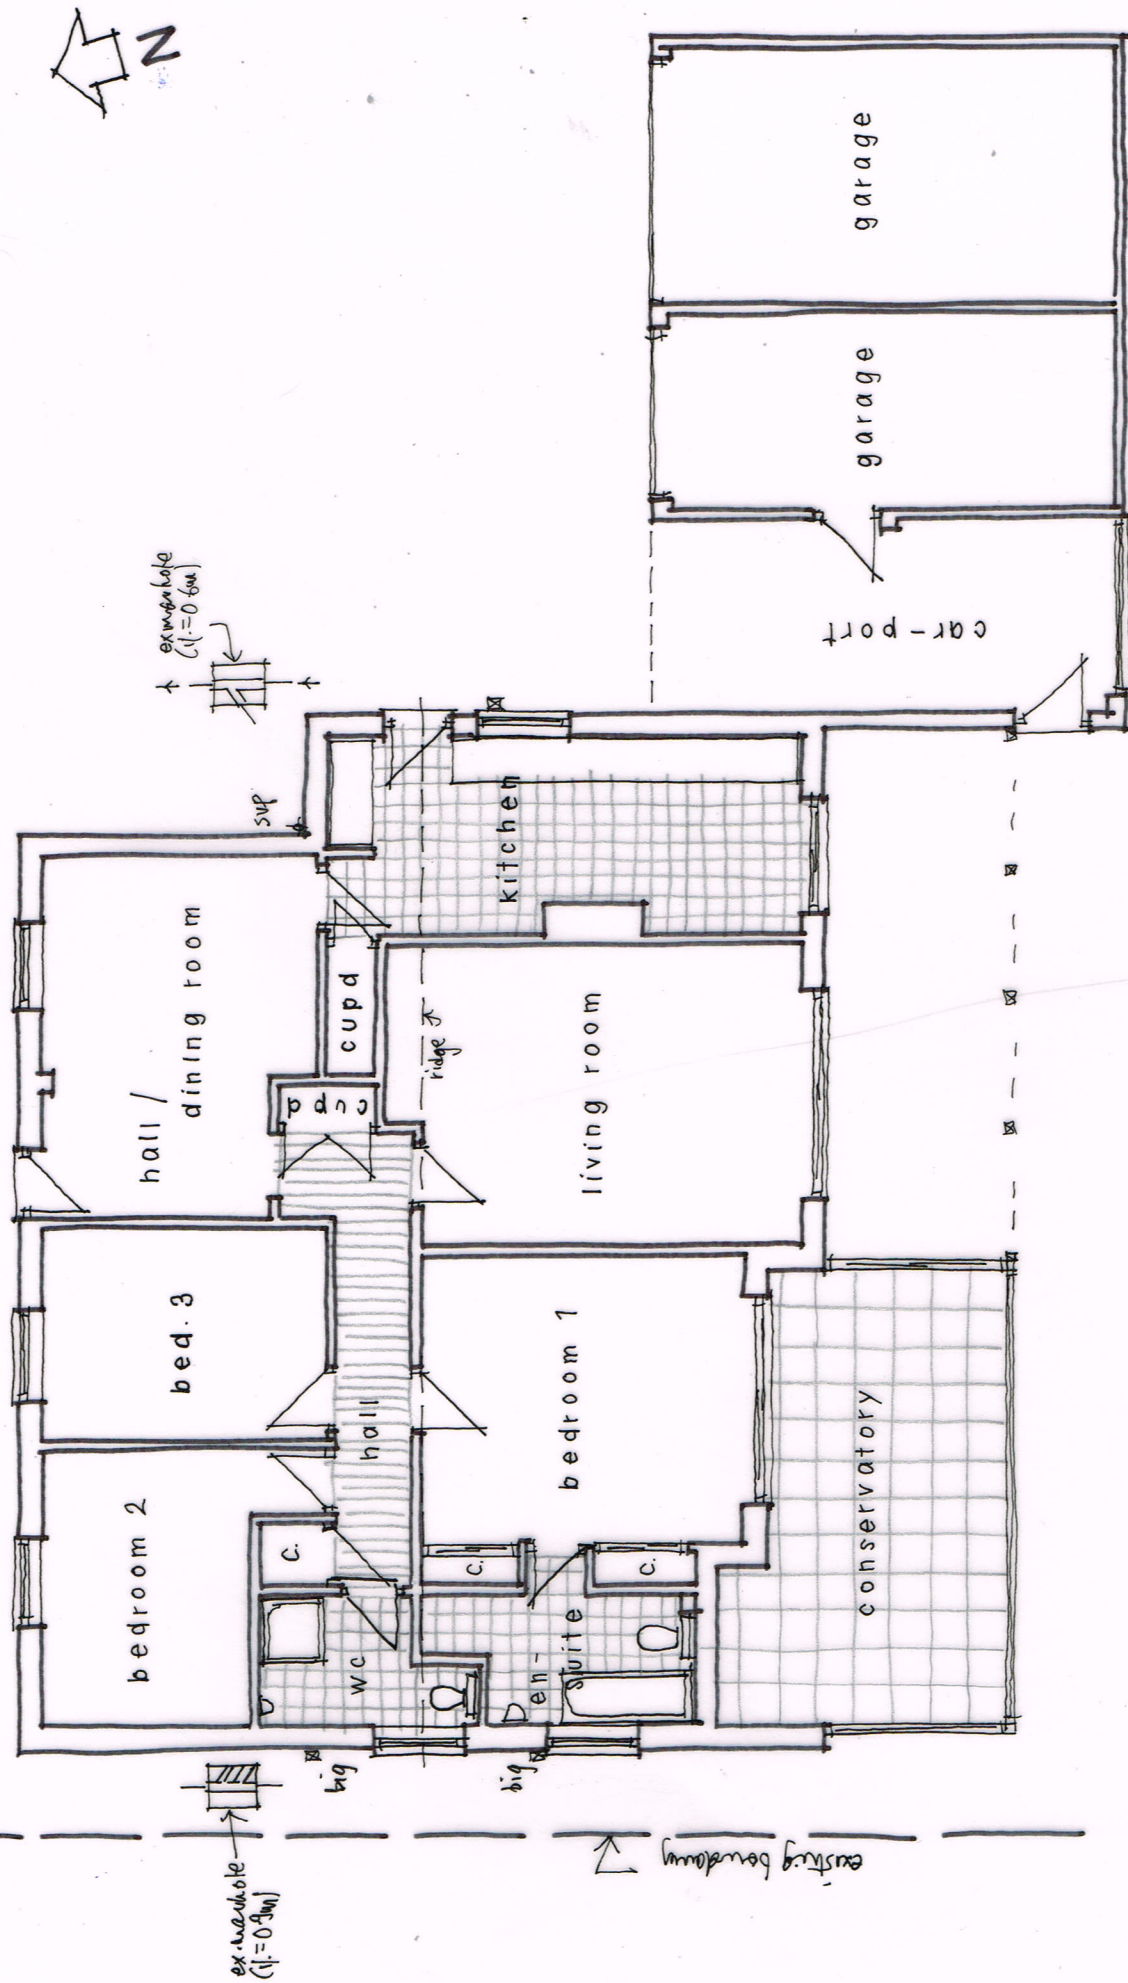

GROUND FLOOR PLAN 1:100 @ A3 / 1:50 @ A1

