



Wayne Gander MCIAT
Architectural Technologist
98 Durrington Lane, Worthing
West Sussex BN13 2RQ
E: waynegander08@gmail.com

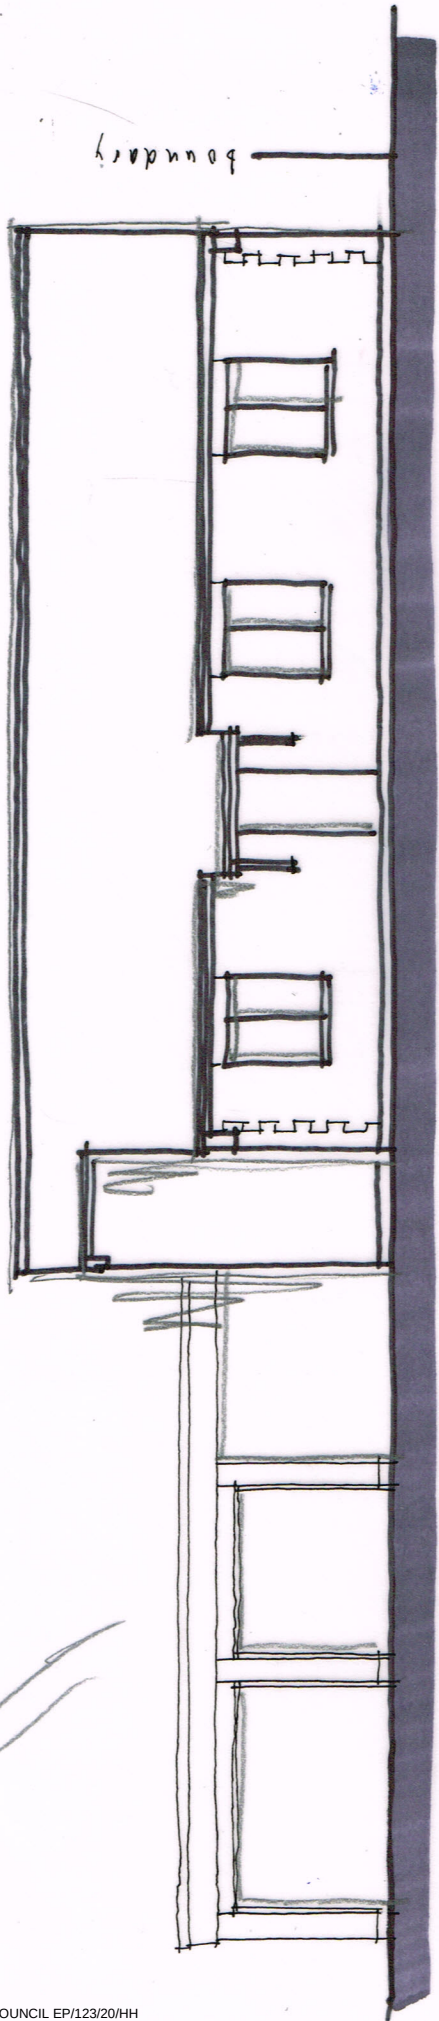


FRONT (n) ELEVATION 1:100 @ A3


0 1 2 3 4 5m
metres

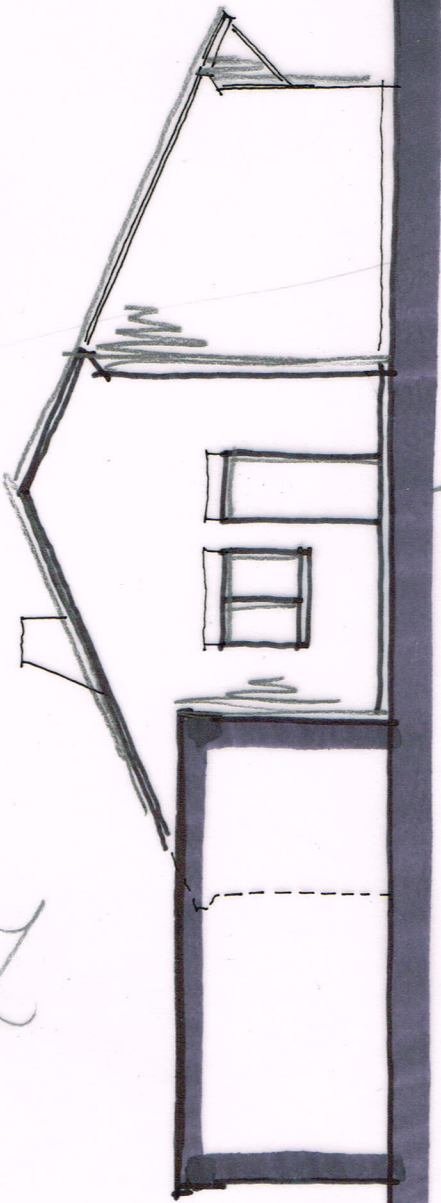

SIDE (e)

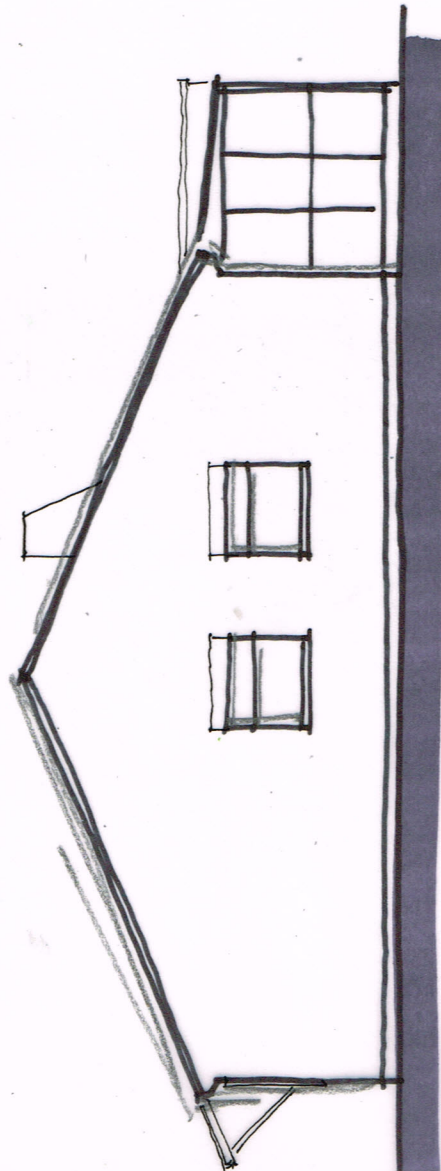

SIDE (w)

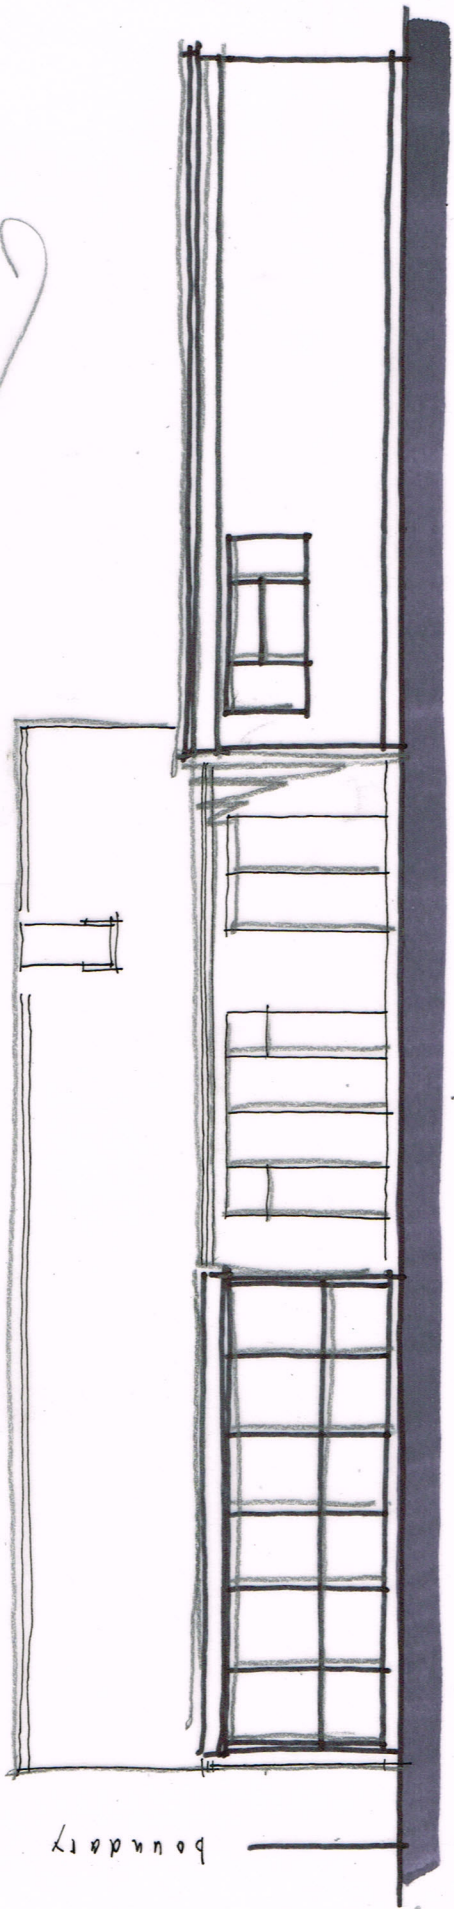

REAR (s)

TIMBERLEYS, HIGH STREET, EAST PRESTON
Existing details 02
Sept 2020