

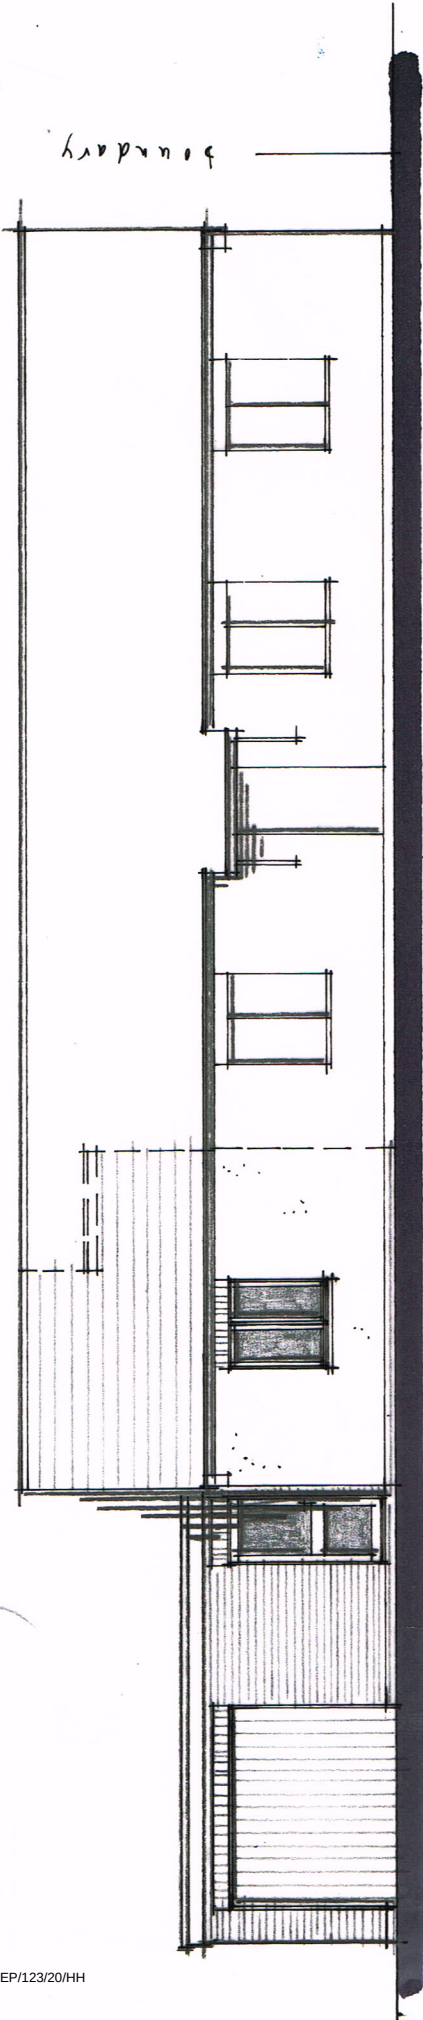



PROPOSED ELEVATIONS 1:100@ A3

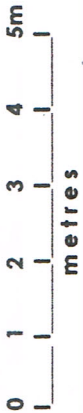


FRONT (n)

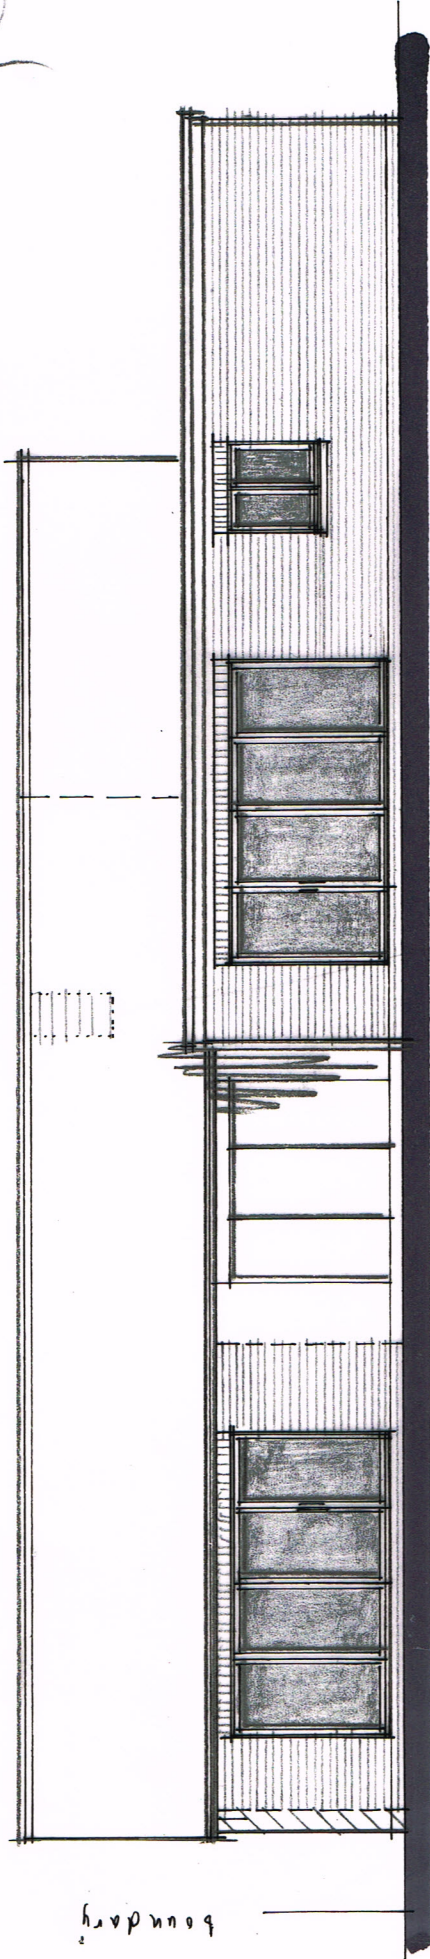

REAR (s)

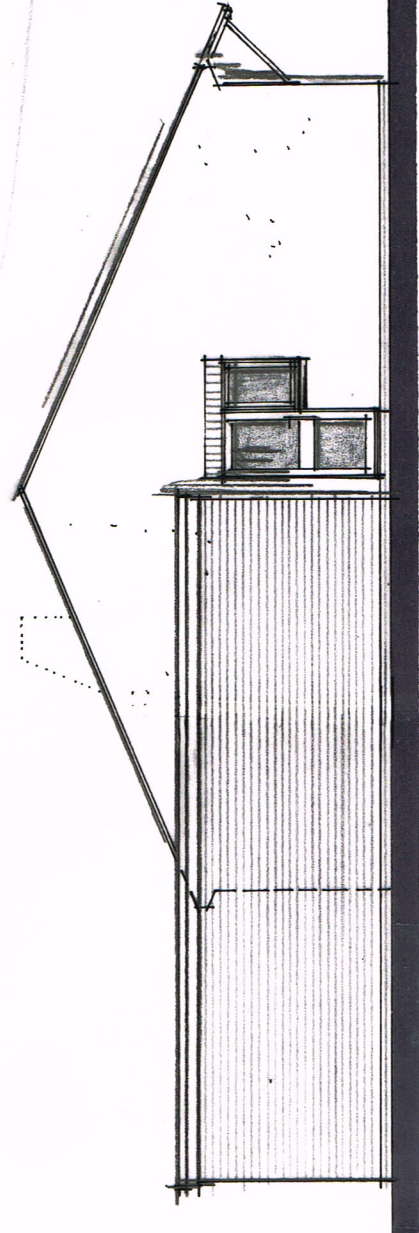

SIDE (e)

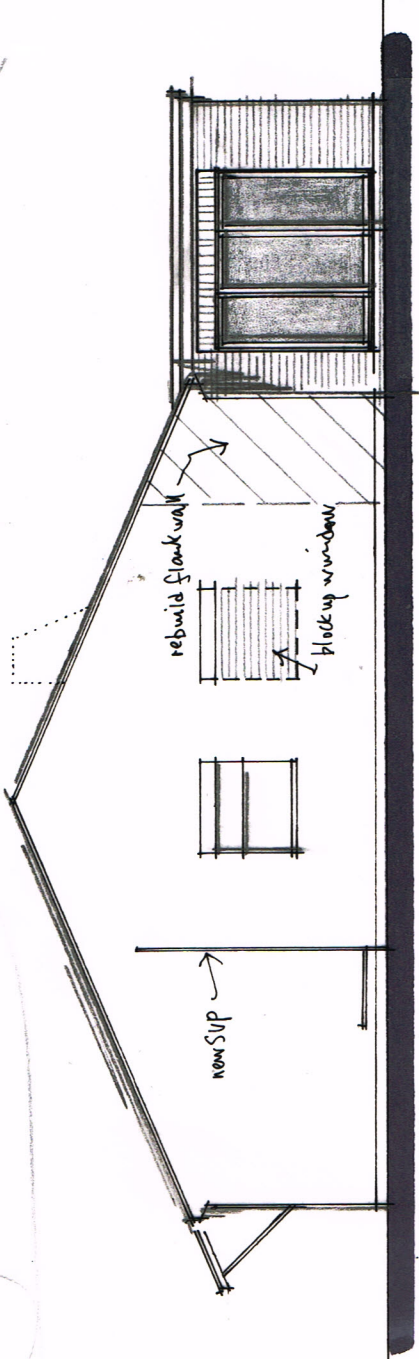

SIDE (w)

Figured dimensions to take precedence over scaled dimensions. The contractor is to verify all dimensions on site before commencing any works. Any discrepancies whatsoever to be brought to the attention of the client immediately.

The copyright of this drawing is reserved and the drawing must not be disclosed without authority.

Project

'TIMBERLEY', HIGH STREET,
EAST PRESTON

Proposed side/rear extensions

Client

Mr & Mrs Sexton

Drawing no. EP/HS/04

Scale AS SHOWN Date Sept 2020

Drawn By WG

WAYNE GANDER MCIAT
Chartered Architectural Technologist

98 Durrington Lane
WORTHING
West Sussex
BN13 2RQ

Tel/Fax 01903 694817
Email - waynegander08@gmail.com

SCHEDULE OF FINISHES

ELEVATIONS
WINDOWS
ROOF
EAVES
R/W GOODS

- face brickwork & rendered façade
- white PVCu plastic or grey powdercoated aluminium double glazed
- grey/black Eternit manmade roofing slates with composite GRP to flat roof
- white PVCu and double glazed
- black half round guttering with 63mm diameter downpipes