



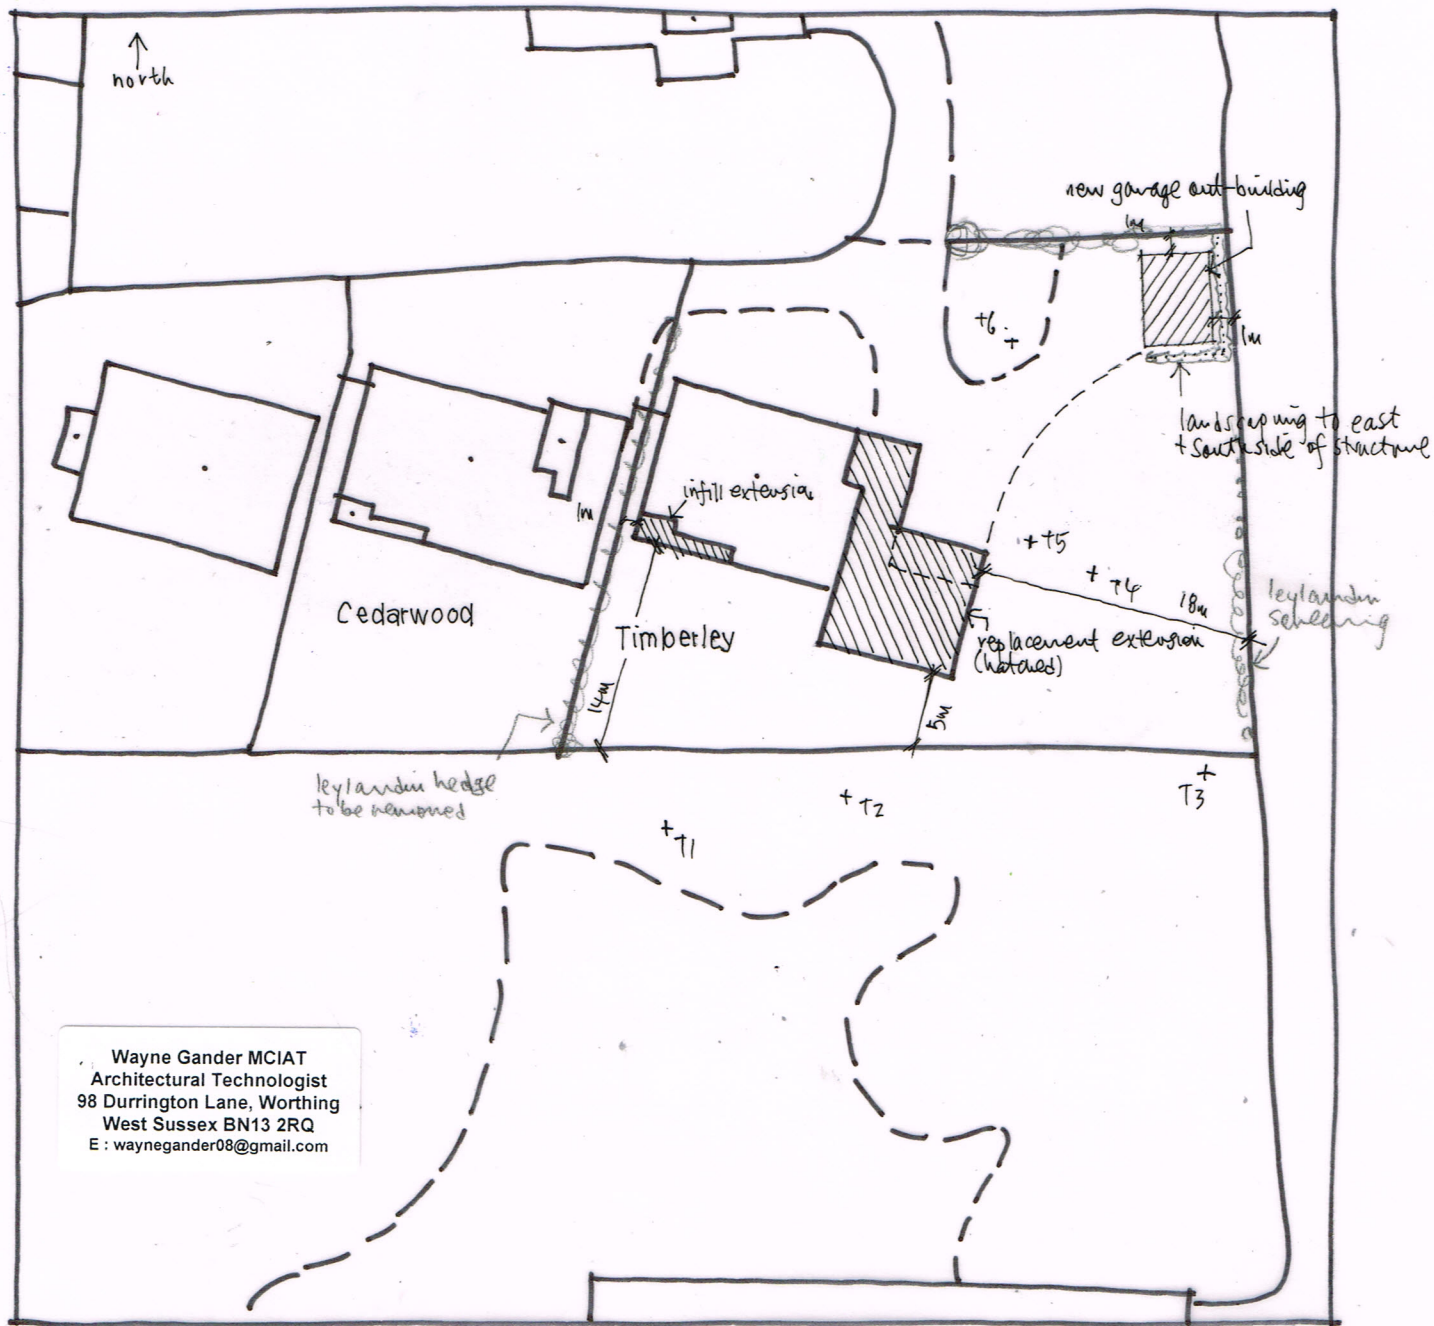

SITE PLAN 1:500 @ A4

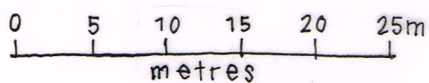

TREE SCHEDULE

- T1 + T2 : Corsican pine
- T3 : unknown
- T4 : lime
- T5 : lime (to be removed).
- T6 : lime

