



22, NORMANDY LANE, EAST PRESTON, BN16 1LZ

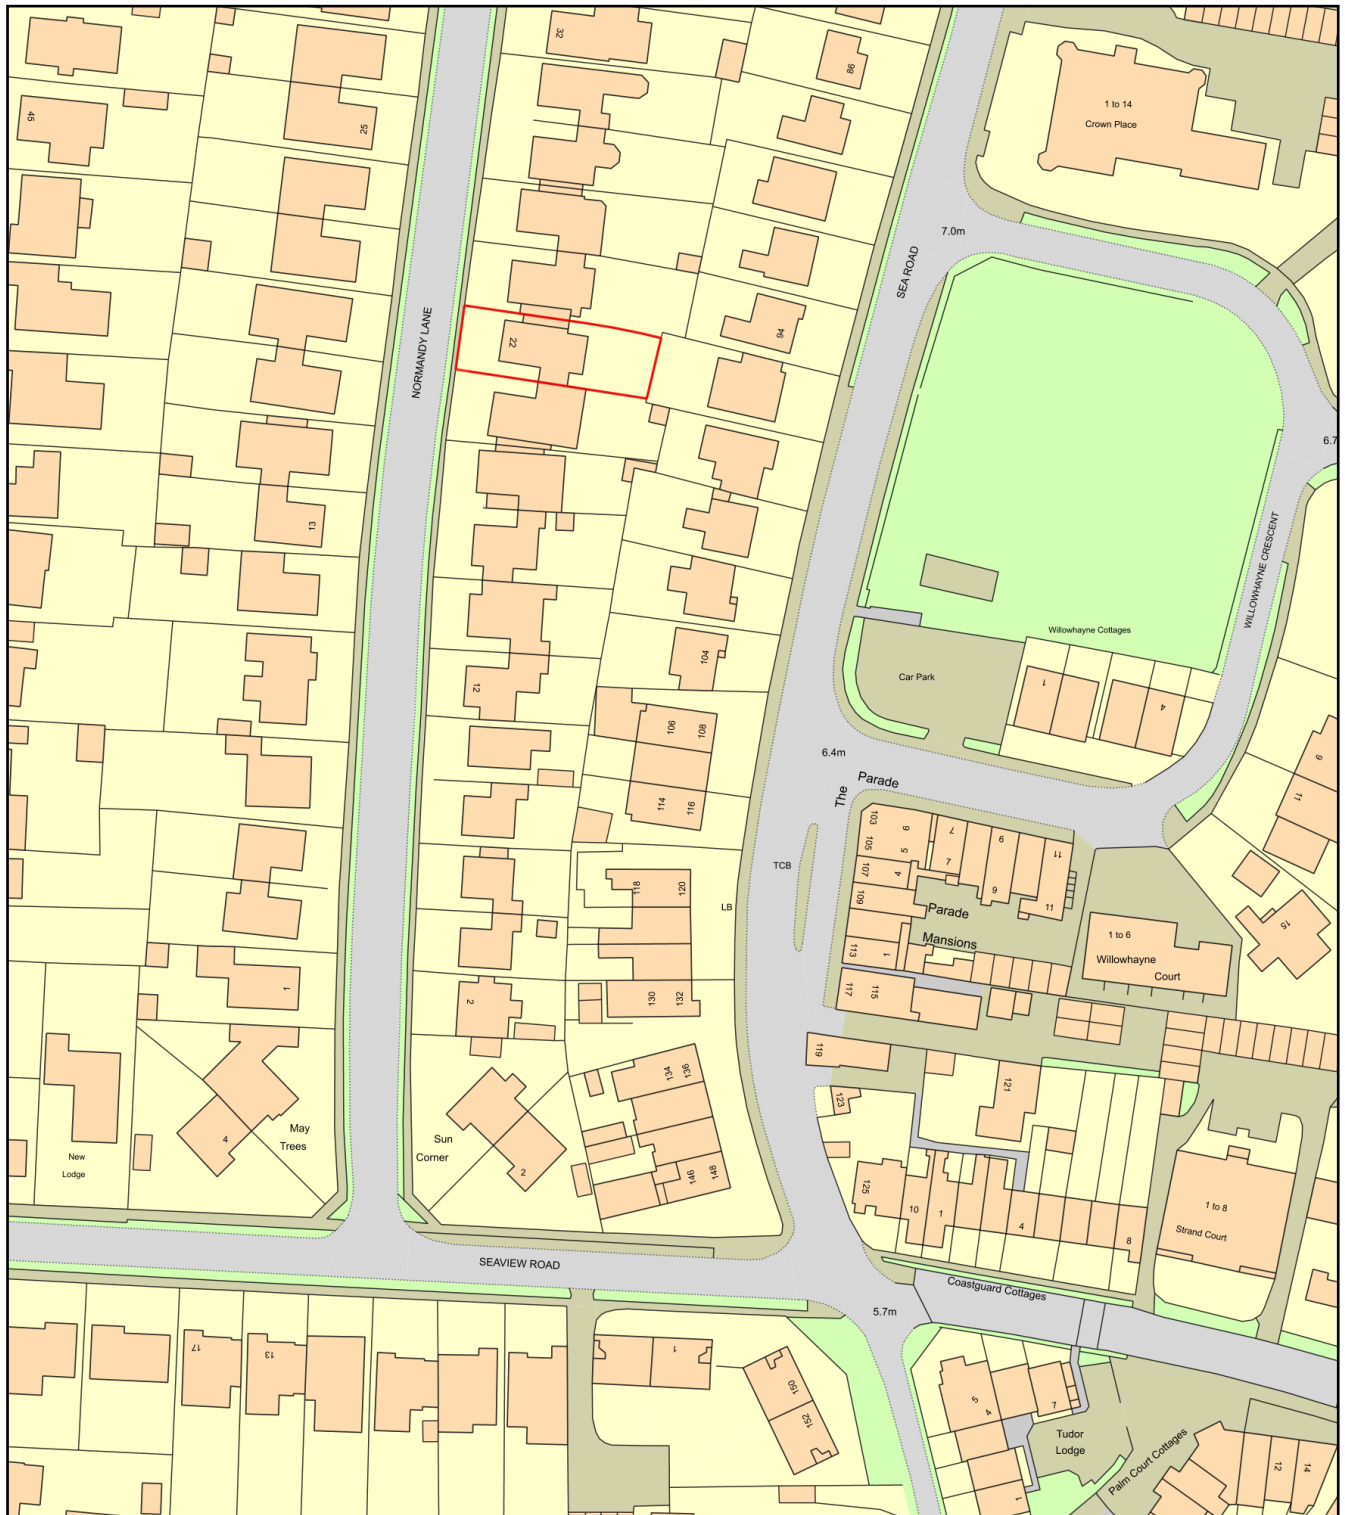

0 50
Metres

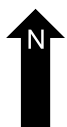

Plan Produced for: G & S. HICKS

Date Produced: 30 Sep 2021

Plan Reference Number: TQRQM21273112928148

Scale: 1:1250 @ A4