



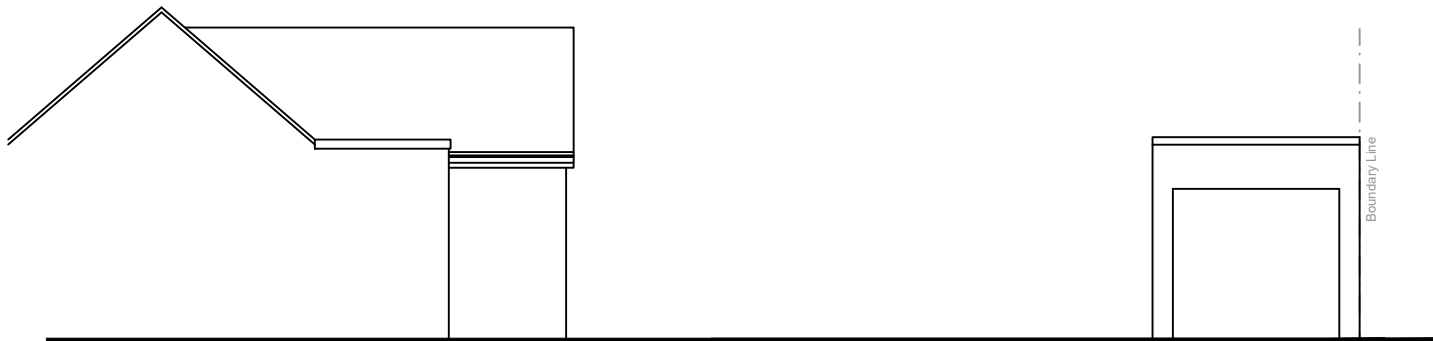

Existing elevation A - A (Scale 1:100)

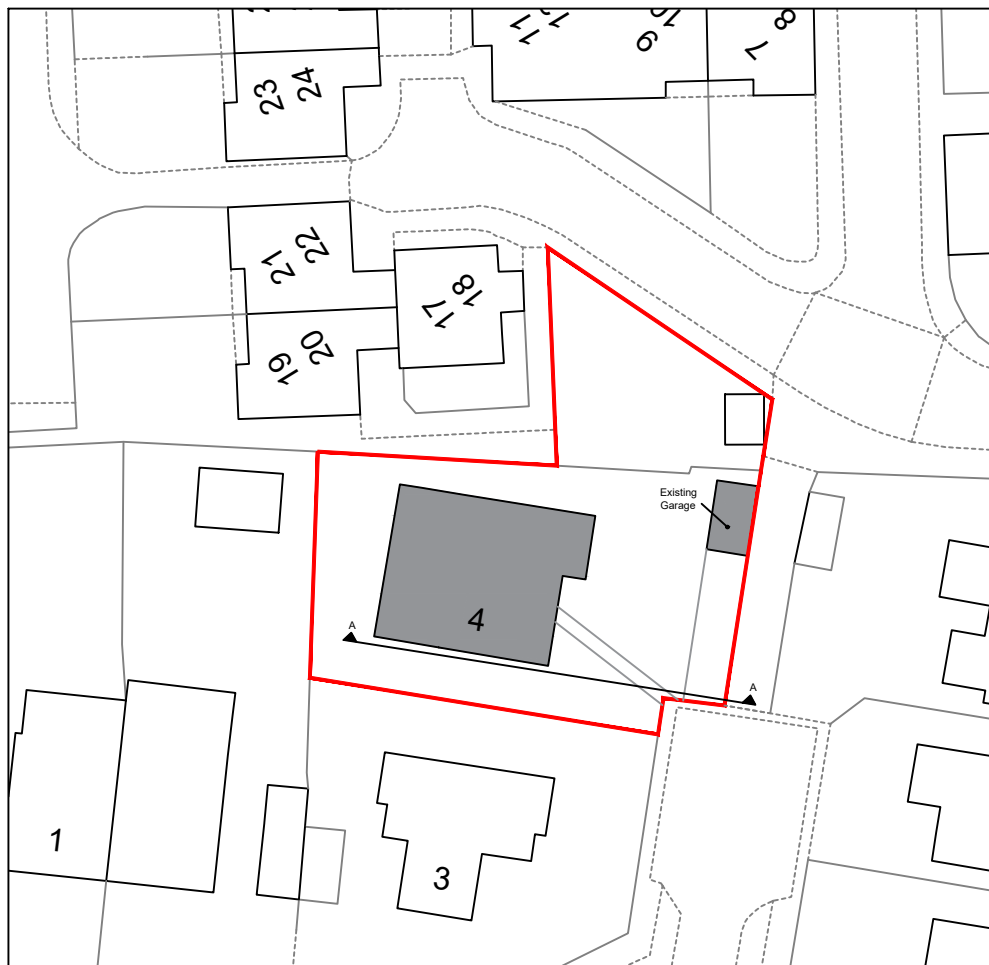

Existing Section Line (Scale 1:500)



Scale Bar (1:500)



Revision:			
address 4 Beechlands Close, East Preston, West Sussex, BN16 1JT			
project Erection of single storey annex building			
title Existing street scene			
scale As noted on A4	date November 2025	dwg no. 2025.473a.02	revision

DOWNSVIEW
ASSOCIATES
Chartered Surveyors

Little Acorns
Hampers Lane
Storrington
West Sussex
RH20 3HZ

Tel: 01903 746367
Mob: 07525 844965

Email:
mail@downsview-surveyors.co.uk

