


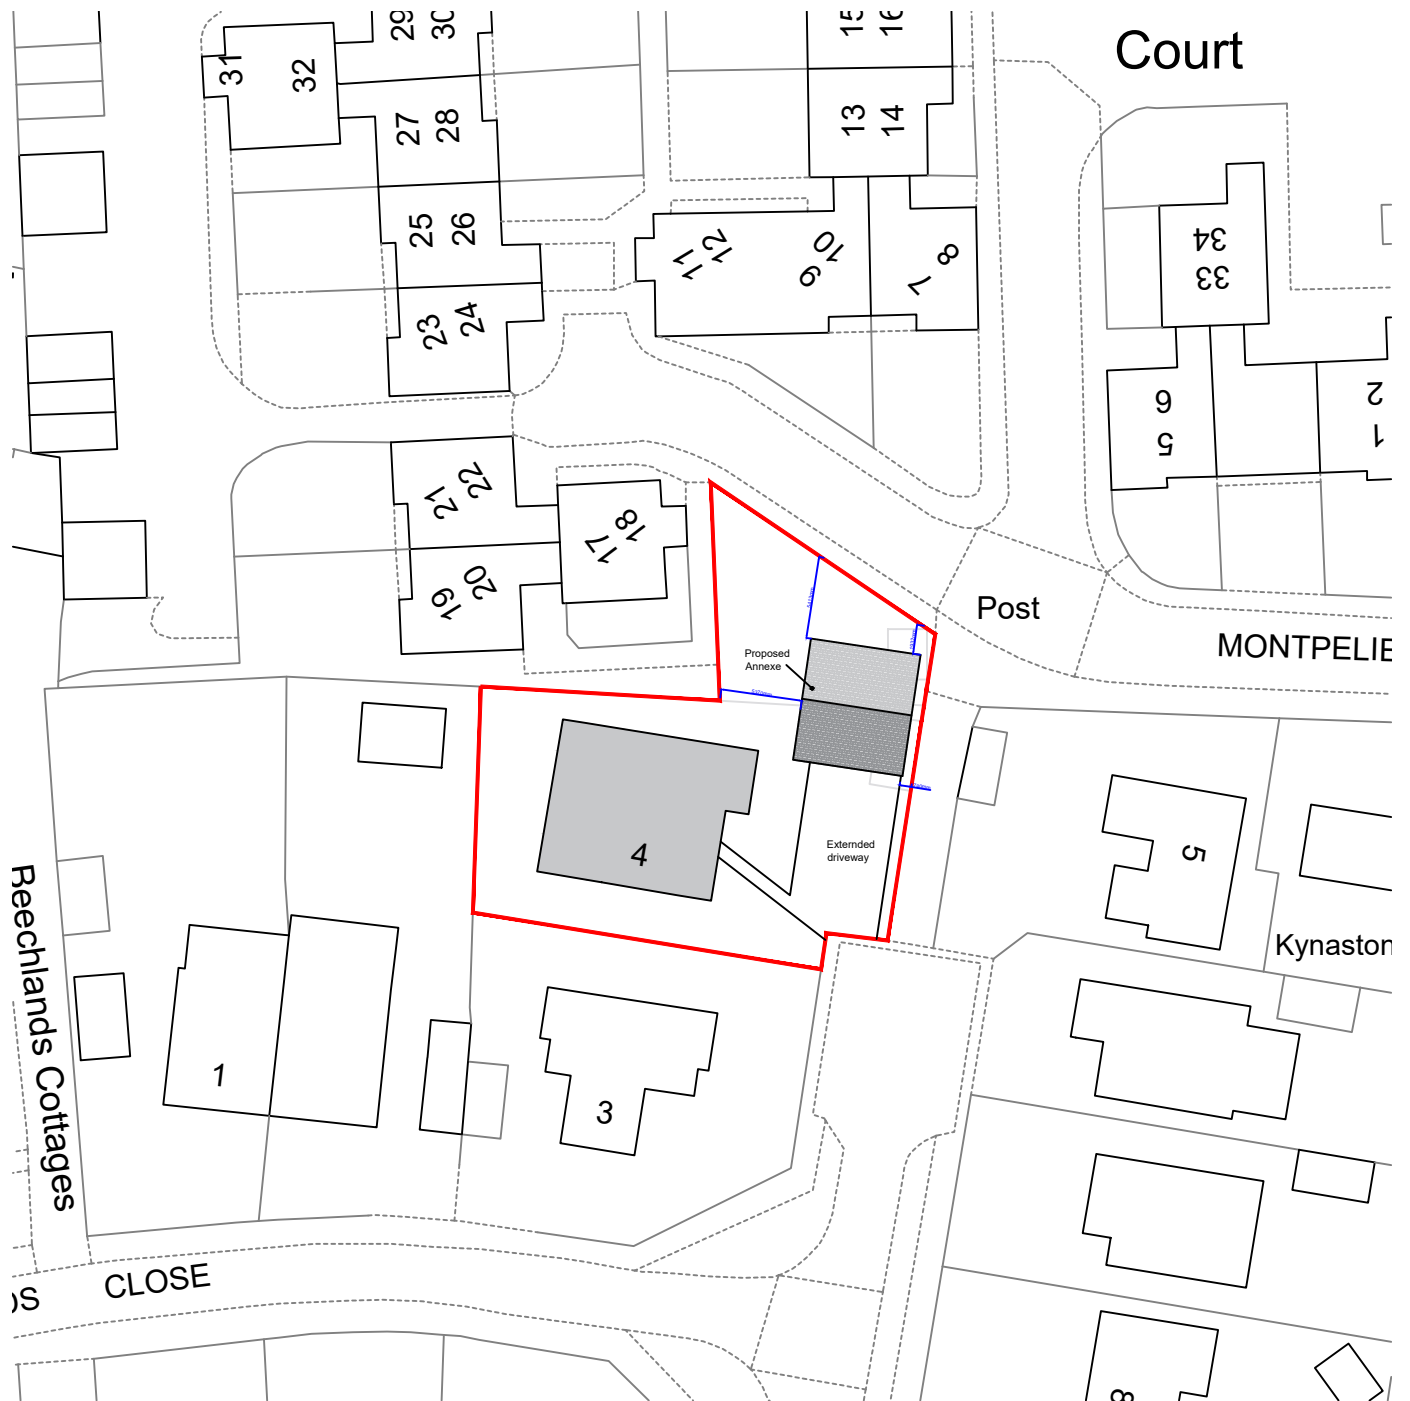

Scale Bar (1:500)



Revision:	A	Jan 26	Dimensions from boundary added
address	4 Beechlands Close, East Preston, West Sussex, BN16 1JT		
project	Erection of single storey annex building		
title	Proposed Block Plan		
scale	1:500 on A4	date	November 2025
		dwg no.	2025.473a.04
		revision	A

DOWNSVIEW
ASSOCIATES
Chartered Surveyors

Little Acorns
Hampers Lane
Storrington
West Sussex
RH20 3HZ

Tel: 01903 746367
Mob: 07525 844965

Email:
mail@downsview-surveyors.co.uk

