
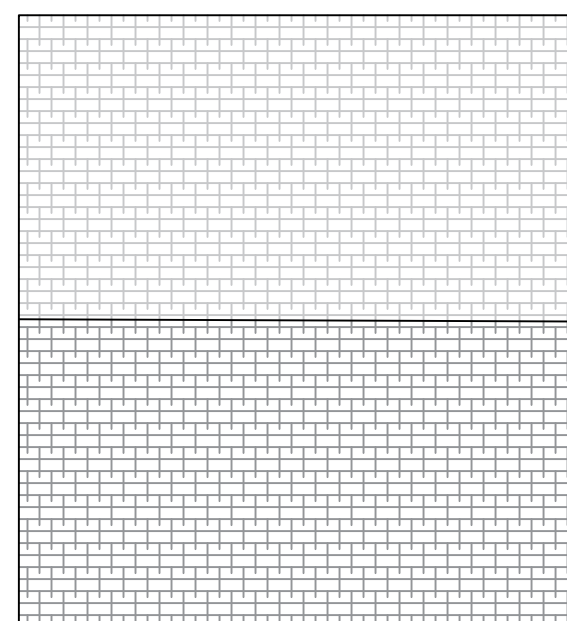
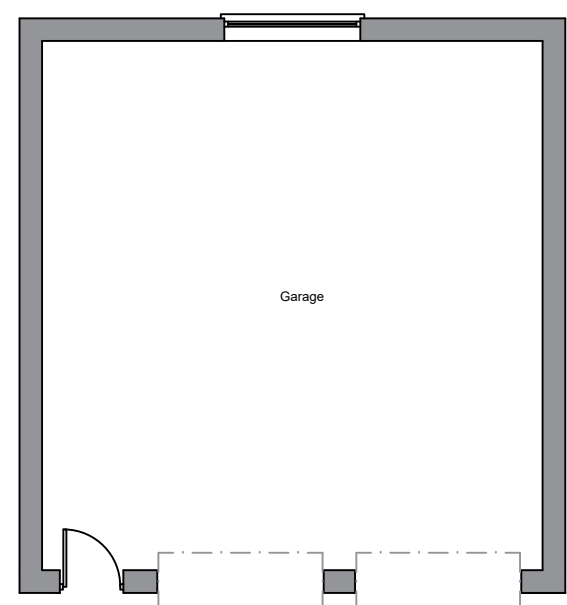
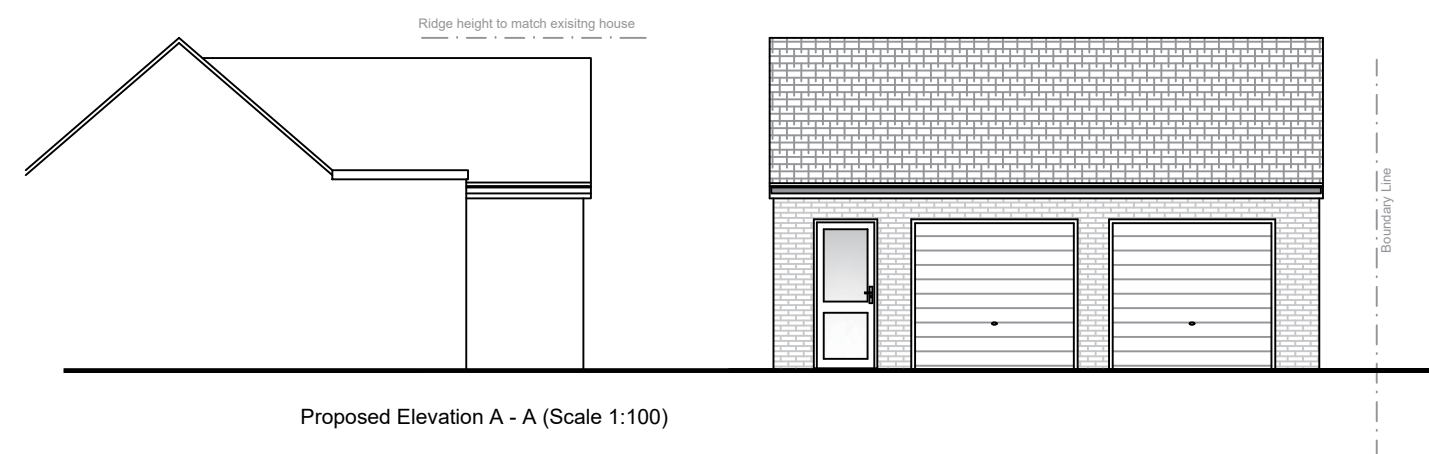
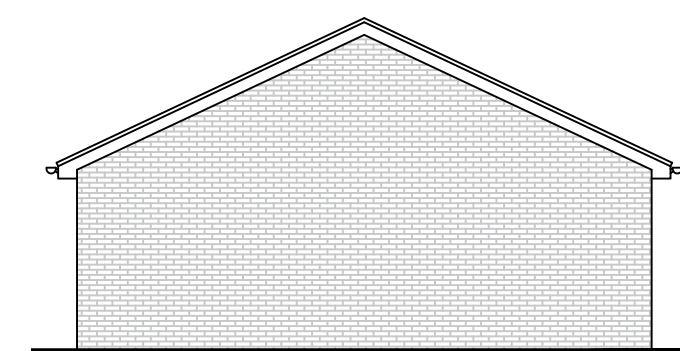
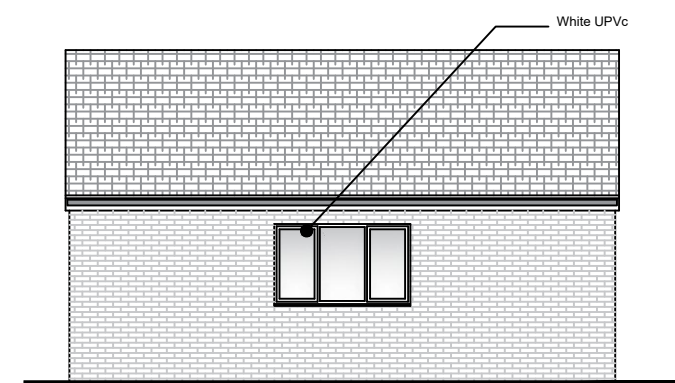
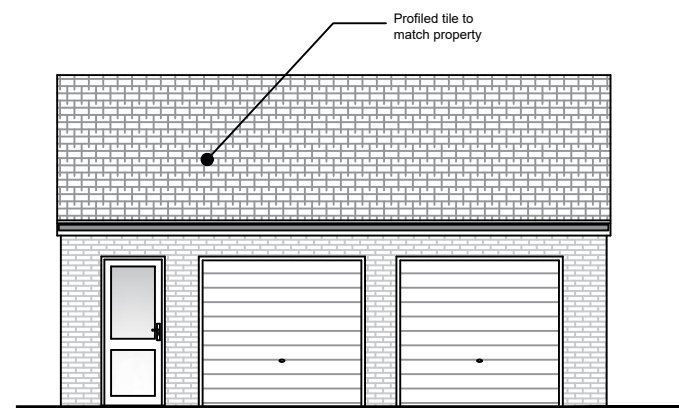


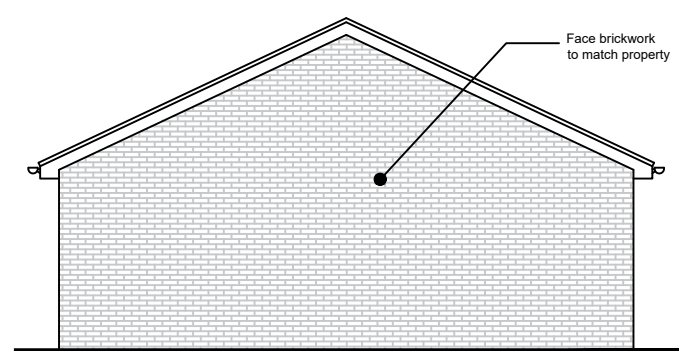

revisions			
DOWNSVIEW ASSOCIATES Chartered Surveyors  Little Acorns, Hampers Lane, Storrington, West Sussex, RH20 3HZ Tel: 01903 142627 Fax: 0125 844665 Email: mail@governmentsurveyors.co.uk			
address 4 Beechlands Close East Preston West Sussex BN16 1JT			
project Erection of single storey annex building			
title Previously approved garage building			
scale As noted @ A2	date November 2025	revision:	
drawing number			
2025.473a.05			