




TOPOGRAPHICAL SURVEY
OVERLAID WITH OS MAP

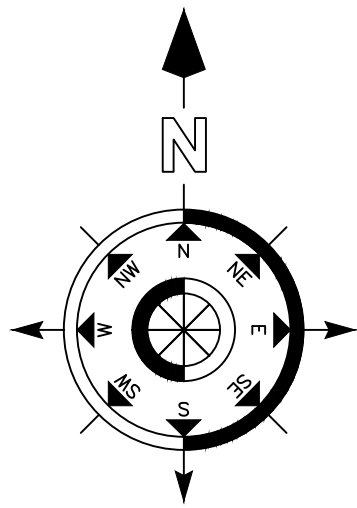

NOTES
DO NOT SCALE OFF THIS DRAWING
CHECK ALL DIMENSIONS ON SITE BEFORE ANY WORK IS COMMENCED
ALL GOODS MATERIALS AND WORKMANSHIP MUST CONFORM WITH CURRENT BUILDING REGULATIONS, BRITISH STANDARDS AND CODES OF PRACTICE
COPYRIGHT OF THIS DRAWING IS RETAINED BY THE ARCHITECT AND IT MUST NOT BE REPRODUCED WITHOUT WRITTEN CONSENT

LEGEND

BANKING
BUSHES & HEDGES
MARSH
TREES
GATES
RETAINING WALL

SLOPING MASONRY
FENCE
WALL
BUILDING
OPEN SIDED BUILDING
GLASS ROOFED
CONTOURS
OVERHEAD WIRES

ABBREVIATIONS (WHERE APPLICABLE)

AR VALVE
BED LEVEL
BELUSH REACON
BOLLARD
BRITISH TELECOM BOX
BRICKWORK
BUS STOP
CABLE TV
COVER LEVEL
CABLE MARKER
CONCRETE POST
DOWN PIPE
DROP KERB
EAVES LEVEL
ELECTRICITY CABLE PIT
ELECTRICITY CONTROL BOX
EARTH ROD
FIRE HYDRANT
FLOWER BED
FOOTPATH
FLOOR LEVEL
FLAG STAFF
GAS VALVE
GATE STOP
GULLY
GULLY OUTLET
INSPECTION COVER
INVERT LEVEL
LAMP POST
LETTER BOX

MANHOLE
MARKER
NOTICE BOARD
NAME PLATE
OVERHEAD WIRES
PAVING METER
RIDGE LEVEL
ROAD SIGN
RODDING EYE
RETAINING WALL
SLUCE VALVE
STOP COCK
SOFFIT LEVEL
SPOT LEVEL
STRUCTURAL SLAB LEVEL
STATION
TREE STUMP
TELEGRAPH POLE
TELEPHONE CALL BOX
TOP OF KERB
TURNSTILE
TRAFFIC LIGHT
TOP OF WALL
UNDERGROUND
UNABLE TO LIFT
UNABLE TO SURVEY
VENT PIPE
WATER LEVEL
WATER METER
WASH OUT
WASTE PIPE
WATER VALVE

BUILDING

ACCESS HATCH
ARCH HEAD HEIGHT
ARCH HEAD LEVEL
ARCH SPRINGER HEIGHT
ARCH SPRINGER LEVEL
BEAM
BEAM HEIGHT
BEAM HEAD LEVEL
BEAM SOFFIT LEVEL
COLUMN
CILL TO HEAD
CEILING LEVEL
DOOR HEAD
DOOR HEAD LEVEL
FIRE ALARM
FLOOR TO CILL
FALSE CEILING
FLOOR TO CEILING HEIGHT
FINISHED FLOOR LEVEL
HOSE REEL
ROOF LEVEL
RAUCTION
RAIN WATER PIPE

WINDOW CILL LEVEL
SKYLIGHT
SOIL AND VENT PIPE
THRESHOLD LEVEL
WASH BASIN
WATER TANK
FENCES
BARBED WIRE FENCE
CORRUGATED IRON FENCE
CLOSE BOARD FENCE
CHAIN LINK FENCE
CHESTNUT PALING FENCE
FENCE POST
INTERWOVEN FENCE
LARCH LAP FENCE
MISCELLANEOUS FENCING
PALISADE FENCE
POST AND CHAIN FENCE
POST AND RAIL FENCE
TUBULAR STEEL RAIL
WIRE MESH FENCE

WCL
WHL
SL
SOP
THL
WB
WT
BWF
CBF
CLF
CPF
FDF
IWF
LIF
MLF
PFL
PCF
PRF
PWF
TSF
WMF

(Concrete Post/Steel Post/Timber Post) (CP/SP/TP)

Note:
Survey is based on arbitrary height datum of +10.00 metres Stn A

REV	DATE	BY	AMENDMENT

folkes architects

THE DESIGN STUDIO
84 High Street
Bognor Regis
West Sussex
BN44 5RD


1 01903 866620
1 01903 816496
info@folkesarchitects.co.uk

CLIENT
Randall & Chisnall Construction Ltd

JOB TITLE
16 Worthing Road
East Preston
West Sussex
BN16 1AZ

DRAWING TITLE
Topographical Survey

DATE 31.03.17	SCALE 1:200 @ A1	DRAWN BY DJ
JOB NO. 1681	DRAWING NO. 1.01	CHECKED BY MF
		REVISION

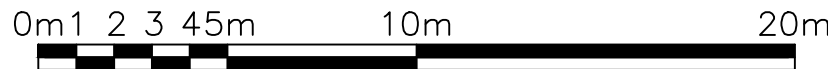

SCALE 1:200