ARUN DISTRICT COUNCIL:EP/127/07/ 28/08/200

This drawing has been prepared for the sole purpose of achieving Planning and/or Building Regulations Approval and should be read in conjunction with the Structural Engineer's Drawings and Calculation Sheets.
This drawing is not to be scaled
All dimensions are to be checked on site
This drawing cannot be reproduced without prior written agreement of the designer

REVISIONS

ARUN DISTRICT COUNCIL
No. EP 127 07
RECEIVED 13.9.07

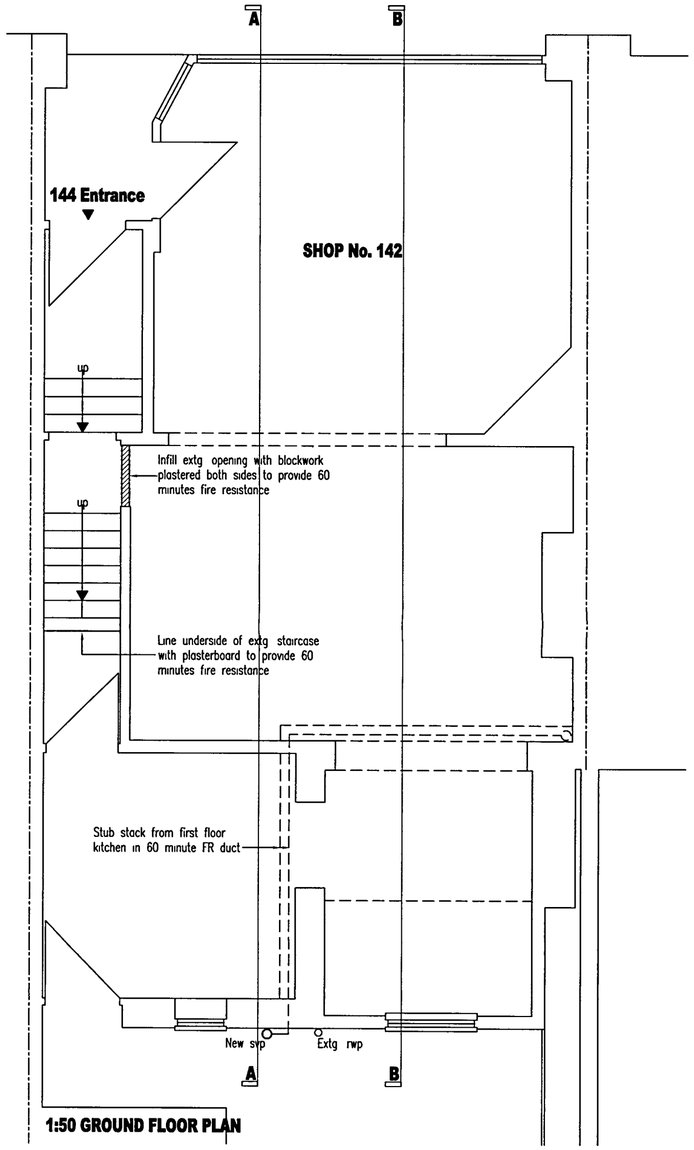

1:50 GROUND FLOOR PLAN

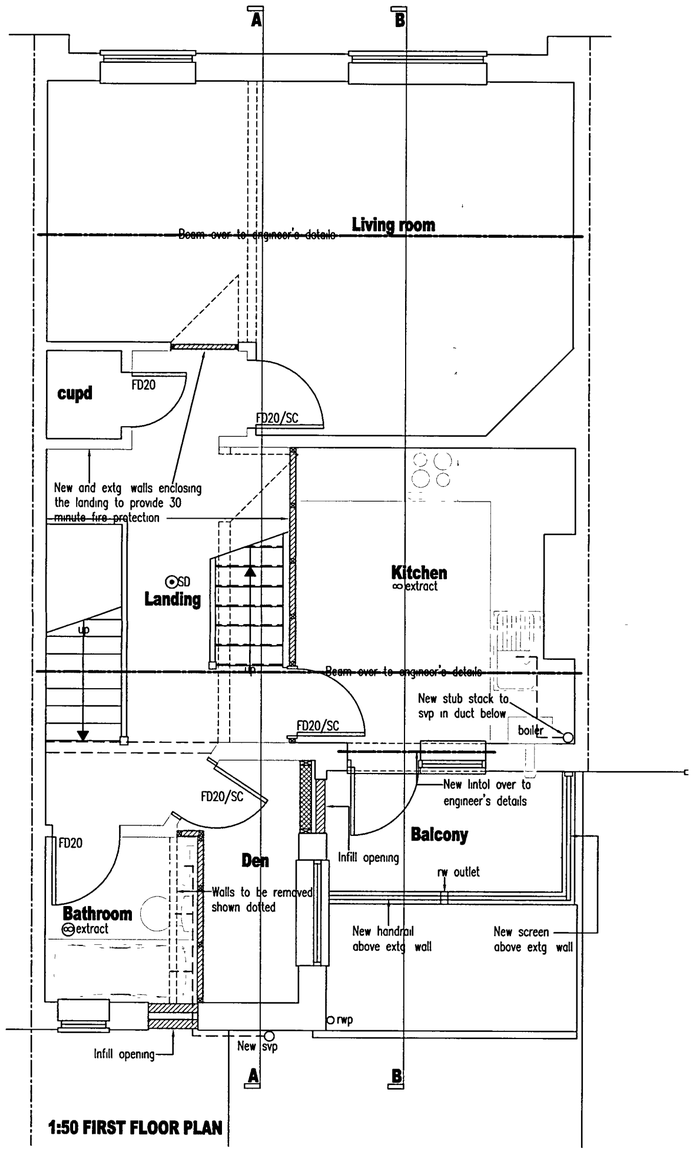

1:50 FIRST FLOOR PLAN

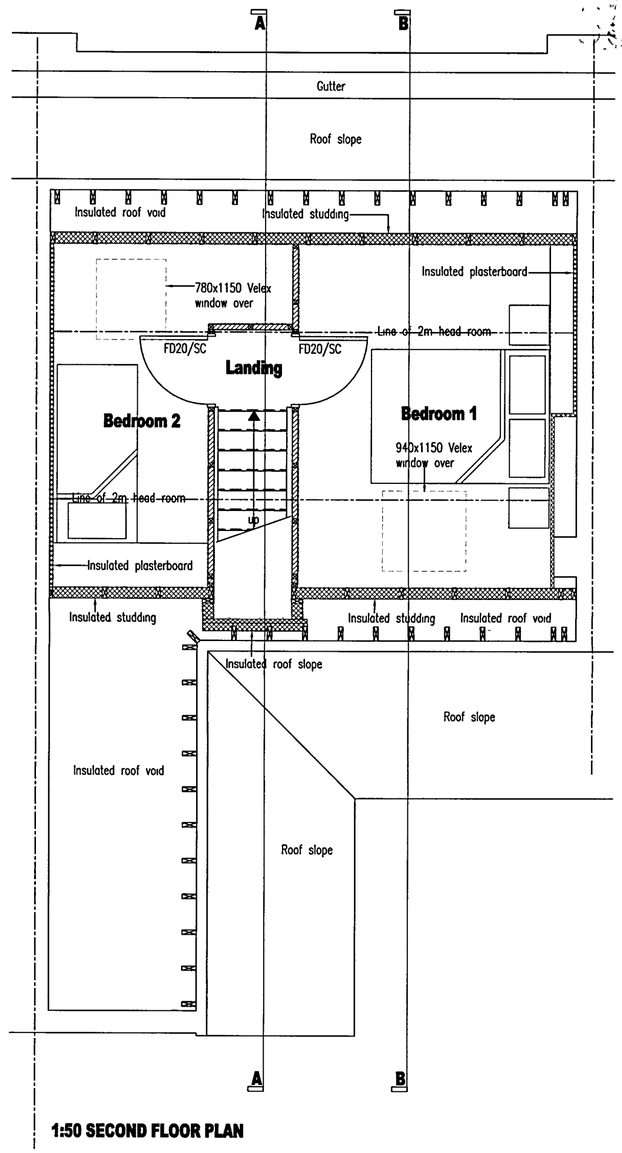

1:50 SECOND FLOOR PLAN

Project
142 & 144 Sea Road
East Preston

Plans as proposed

Scale 1:50 Date Sept.07

Drawing No. SR.102/10

Alan Coombs
4 Watersmead Close
Littlehampton BN17 6GJ
Tel: 01903 716626
alancoombs01@tiscali.co.uk