


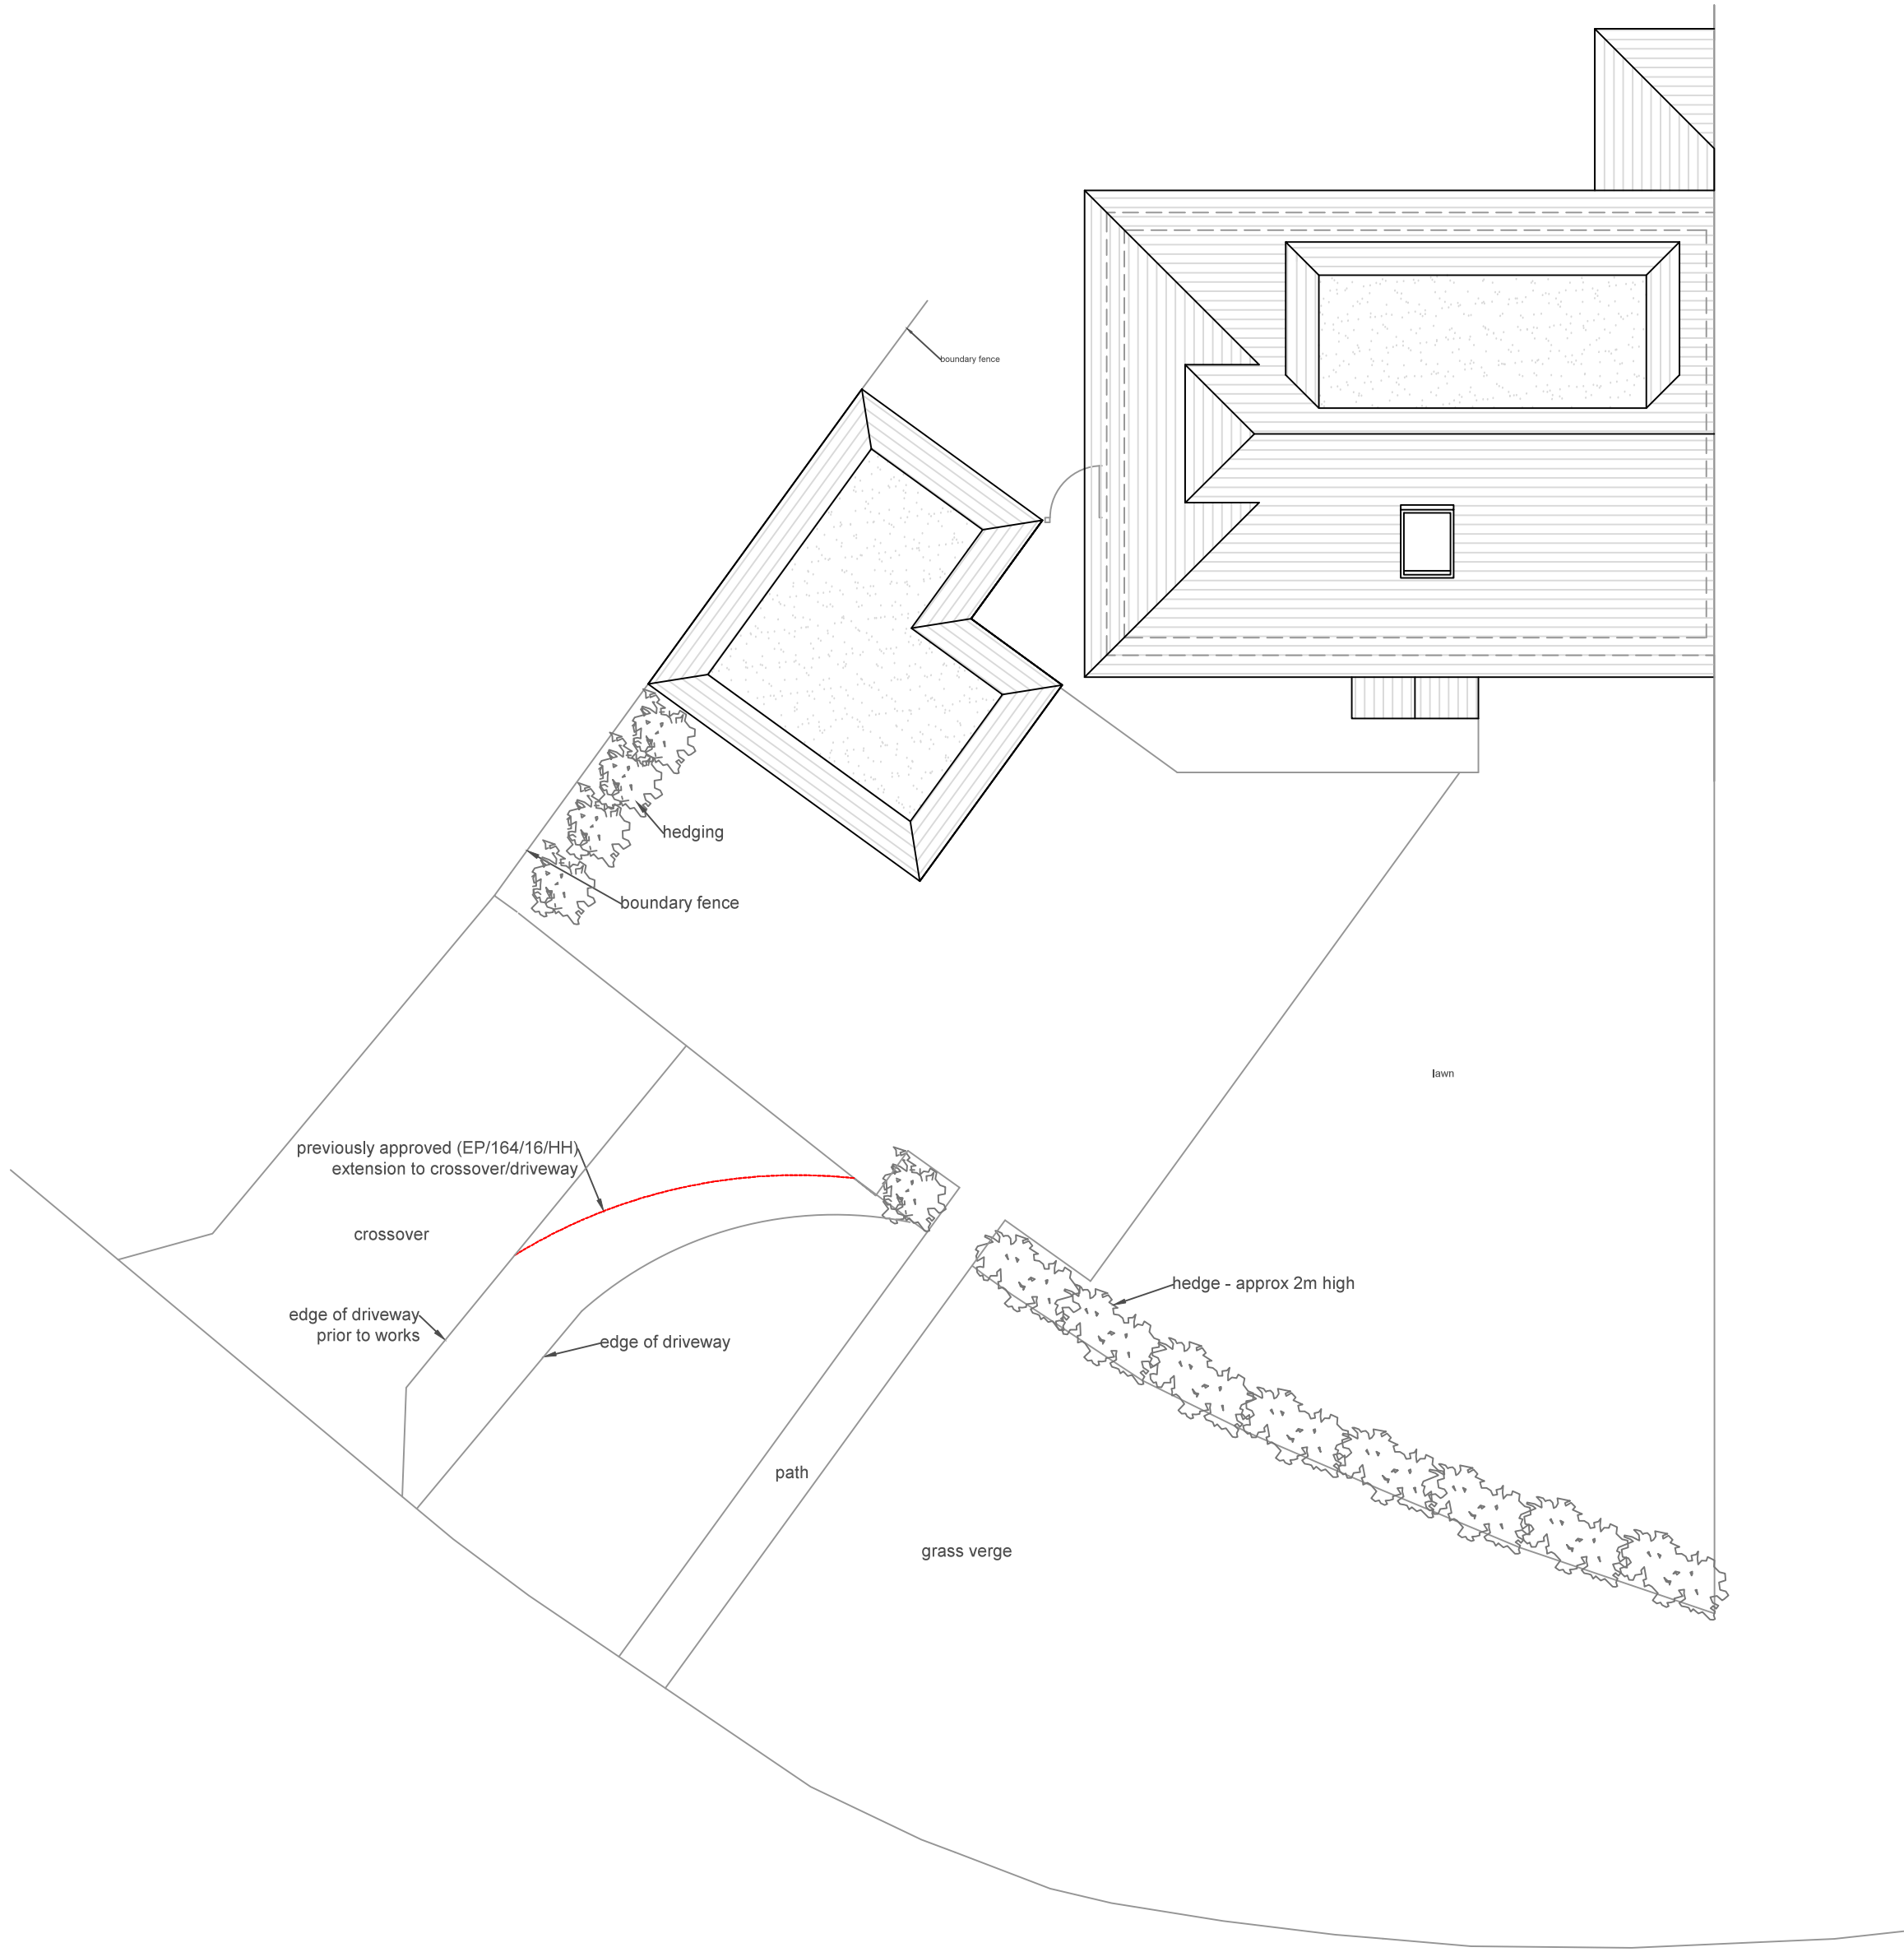

Site Block Plan (1:500)



Ordnance Survey (c) Crown Copyright 2016. All rights reserved. Licence number 100022432

Site Location Plan (1:1250)



Revisions		
Rev	Description	By
All dimensions to be checked on site prior to commencement of work, except for planning purposes. This drawing is the copyright of Inspired Design Studio Ltd. and may not be copied, altered or reproduced in any way without written authority.		
Client: Mr & Mrs Russell		
Project Address: 59 North Lane East Preston West Sussex BN16 1HN		
Drawing Title: Site Block Plan & Site Location Plan		
Drawing Number: 1075.C100		
Scale:		As stated printed @ A2
Date:		30/08/2017