
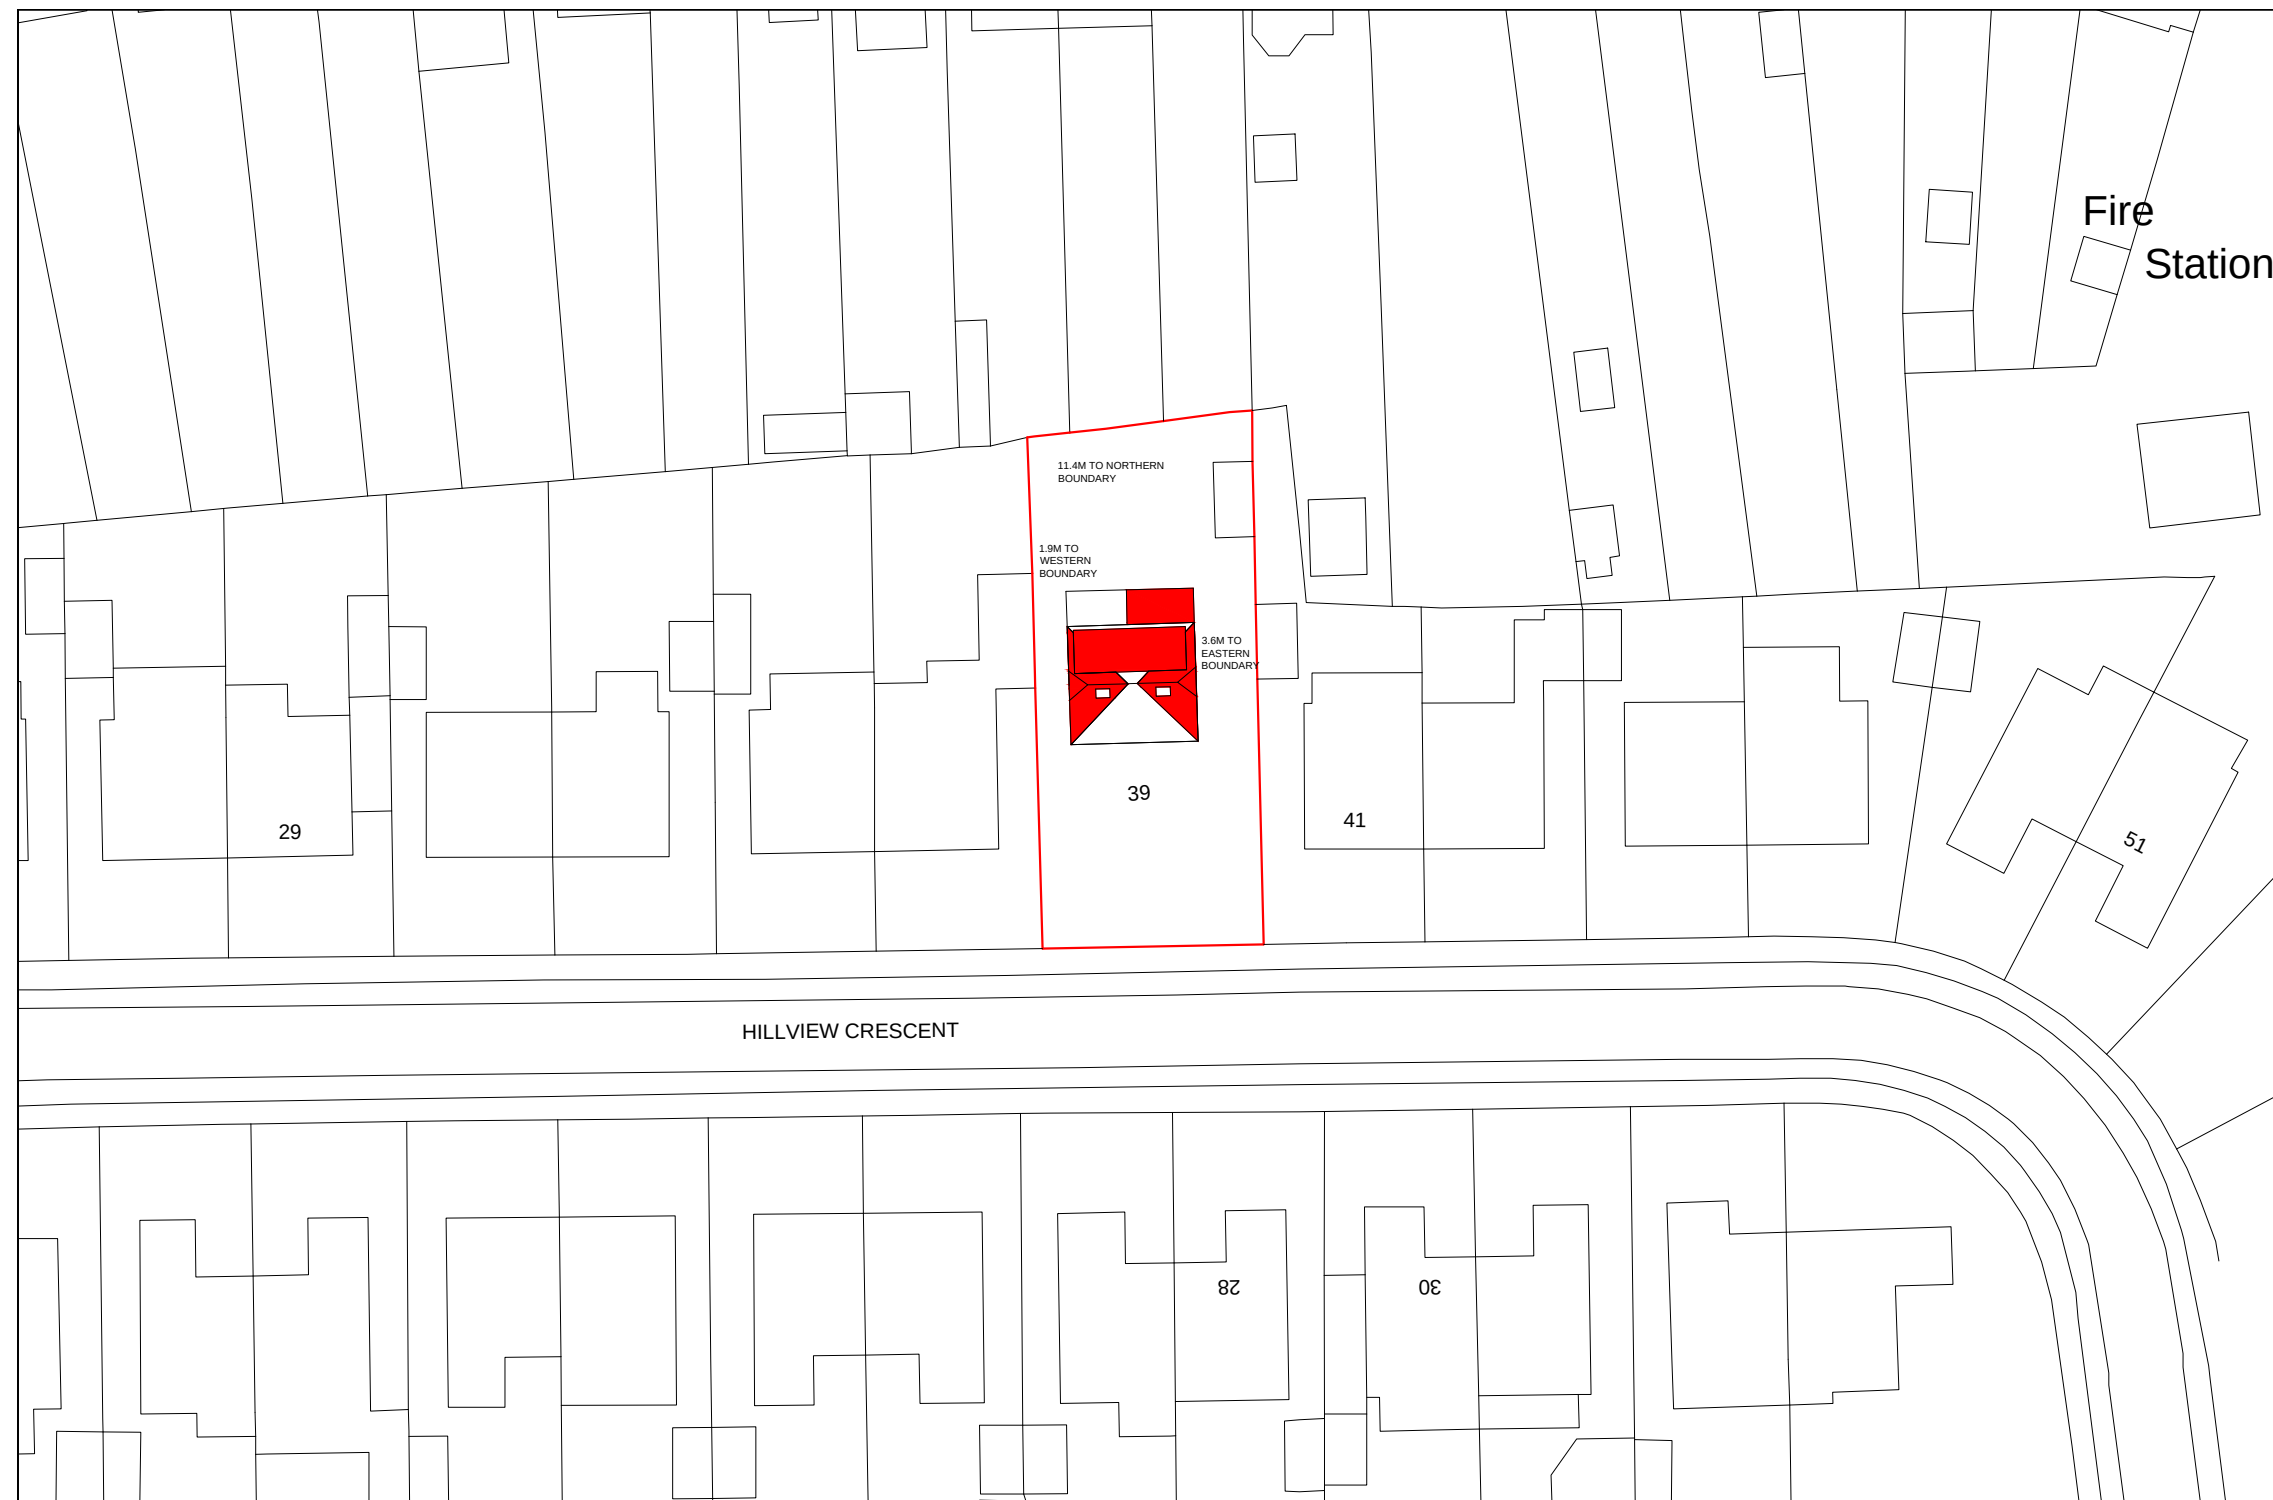


Ordnance Survey (c) Crown Copyright 2018. All rights reserved. Licence number 100022432

Scale in metres

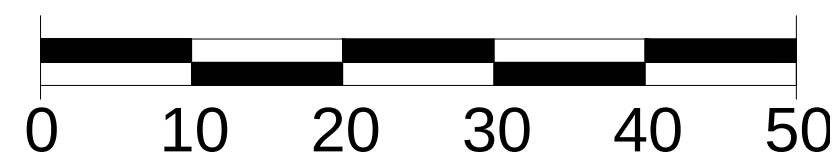

Michael Pearce & Associates Ltd
Chartered Surveyors - Architectural Consultants
3 West Ridings. East Preston. West Sussex. BN16 2TD

Tel 01903 786839
Mob 07812 195560
e-mail:michael@mpa-surveyors.co.uk

REAR EXTENSION AND LOFT CONVERSION
 39 HILLVIEW CRESCENT, EAST PRESTON. BN16 1RG.

DRW NO 11b SCALE 1/500 (A3)
 SITE PLAN