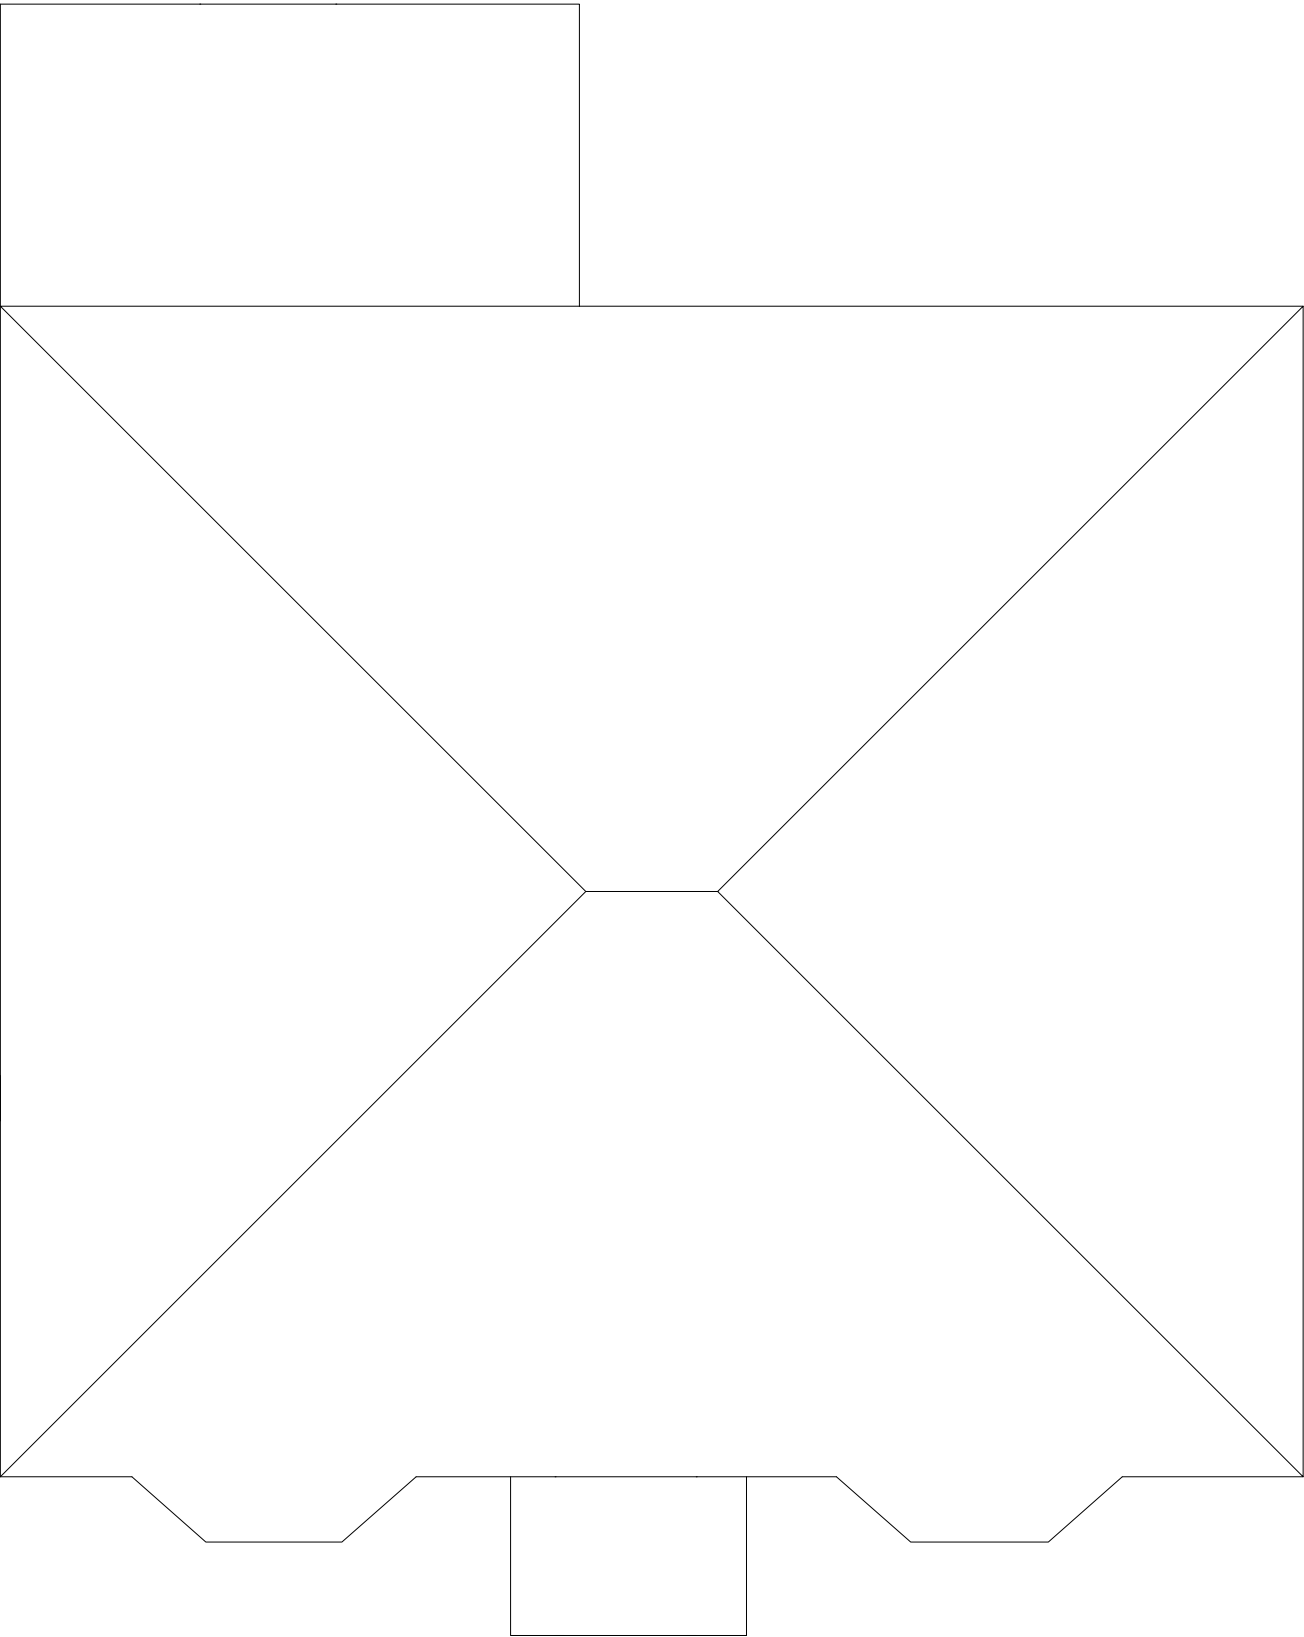


	Michael Pearce & Associates Ltd Chartered Surveyors - Architectural Consultants Tel 01903 786839 Mob 07812 195560	REAR EXTENSION AND LOFT CONVERSION 39 HILLVIEW CRESCENT, EAST PRESTON. BN16 1RG.	DRW NO 9 SCALE 1/50 (A3) EXISTING ROOF PLAN
--	--	---	---