



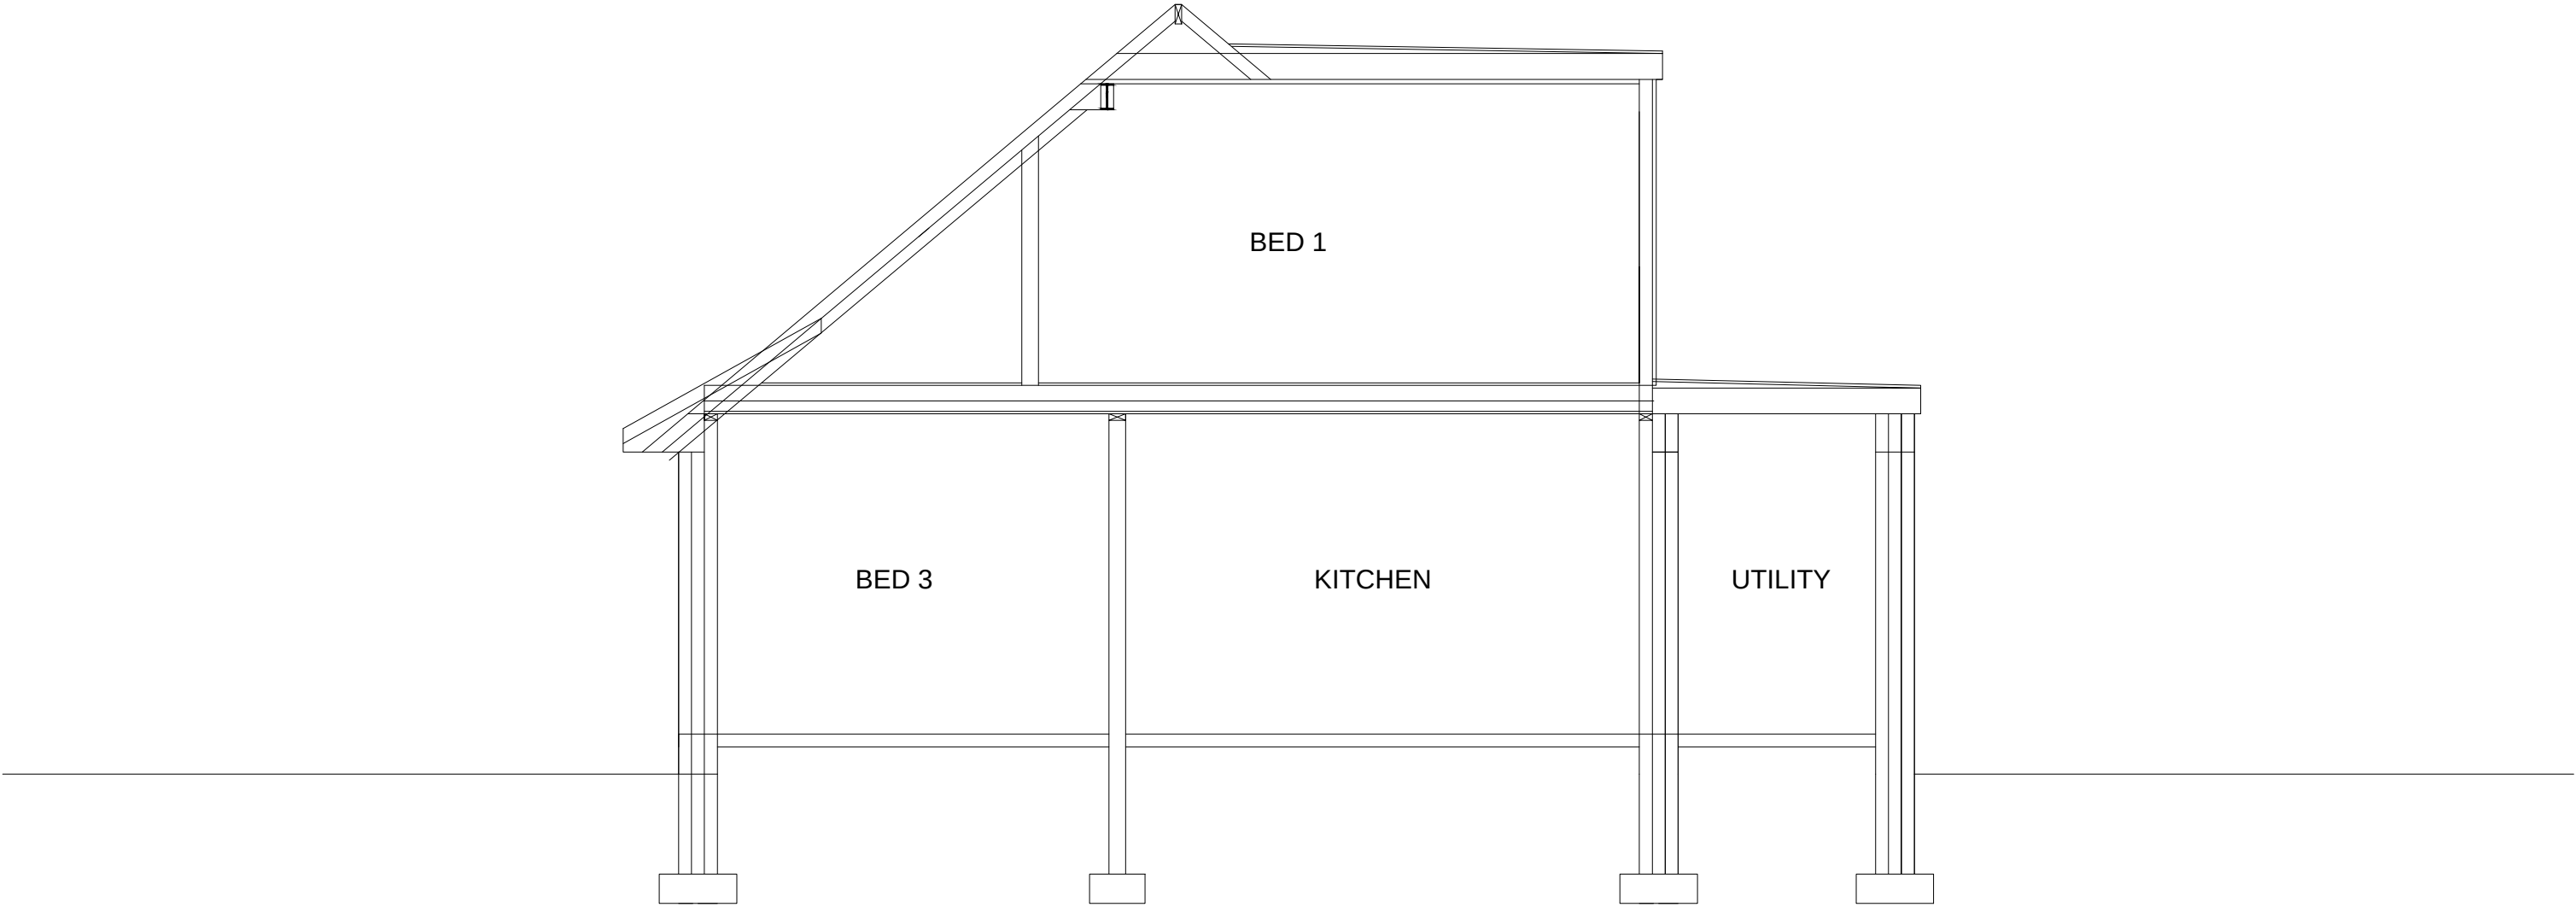

Scale

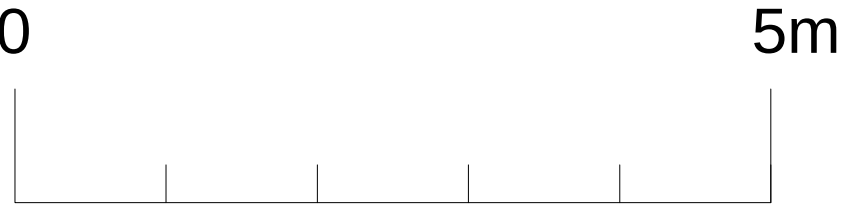

	Michael Pearce & Associates Ltd Chartered Surveyors - Architectural Consultants 3 West Ridings. East Preston. West Sussex. BN16 2TD	Tel 01903 786839 Mob 07812 195560 e-mail:michael@mpa-surveyors.co.uk	REAR EXTENSION AND LOFT CONVERSION 39 HILLVIEW CRESCENT, EAST PRESTON. BN16 1RG.	DRW NO 7a SCALE 1/50 (A3) PROPOSED SECTION
--	---	--	---	---