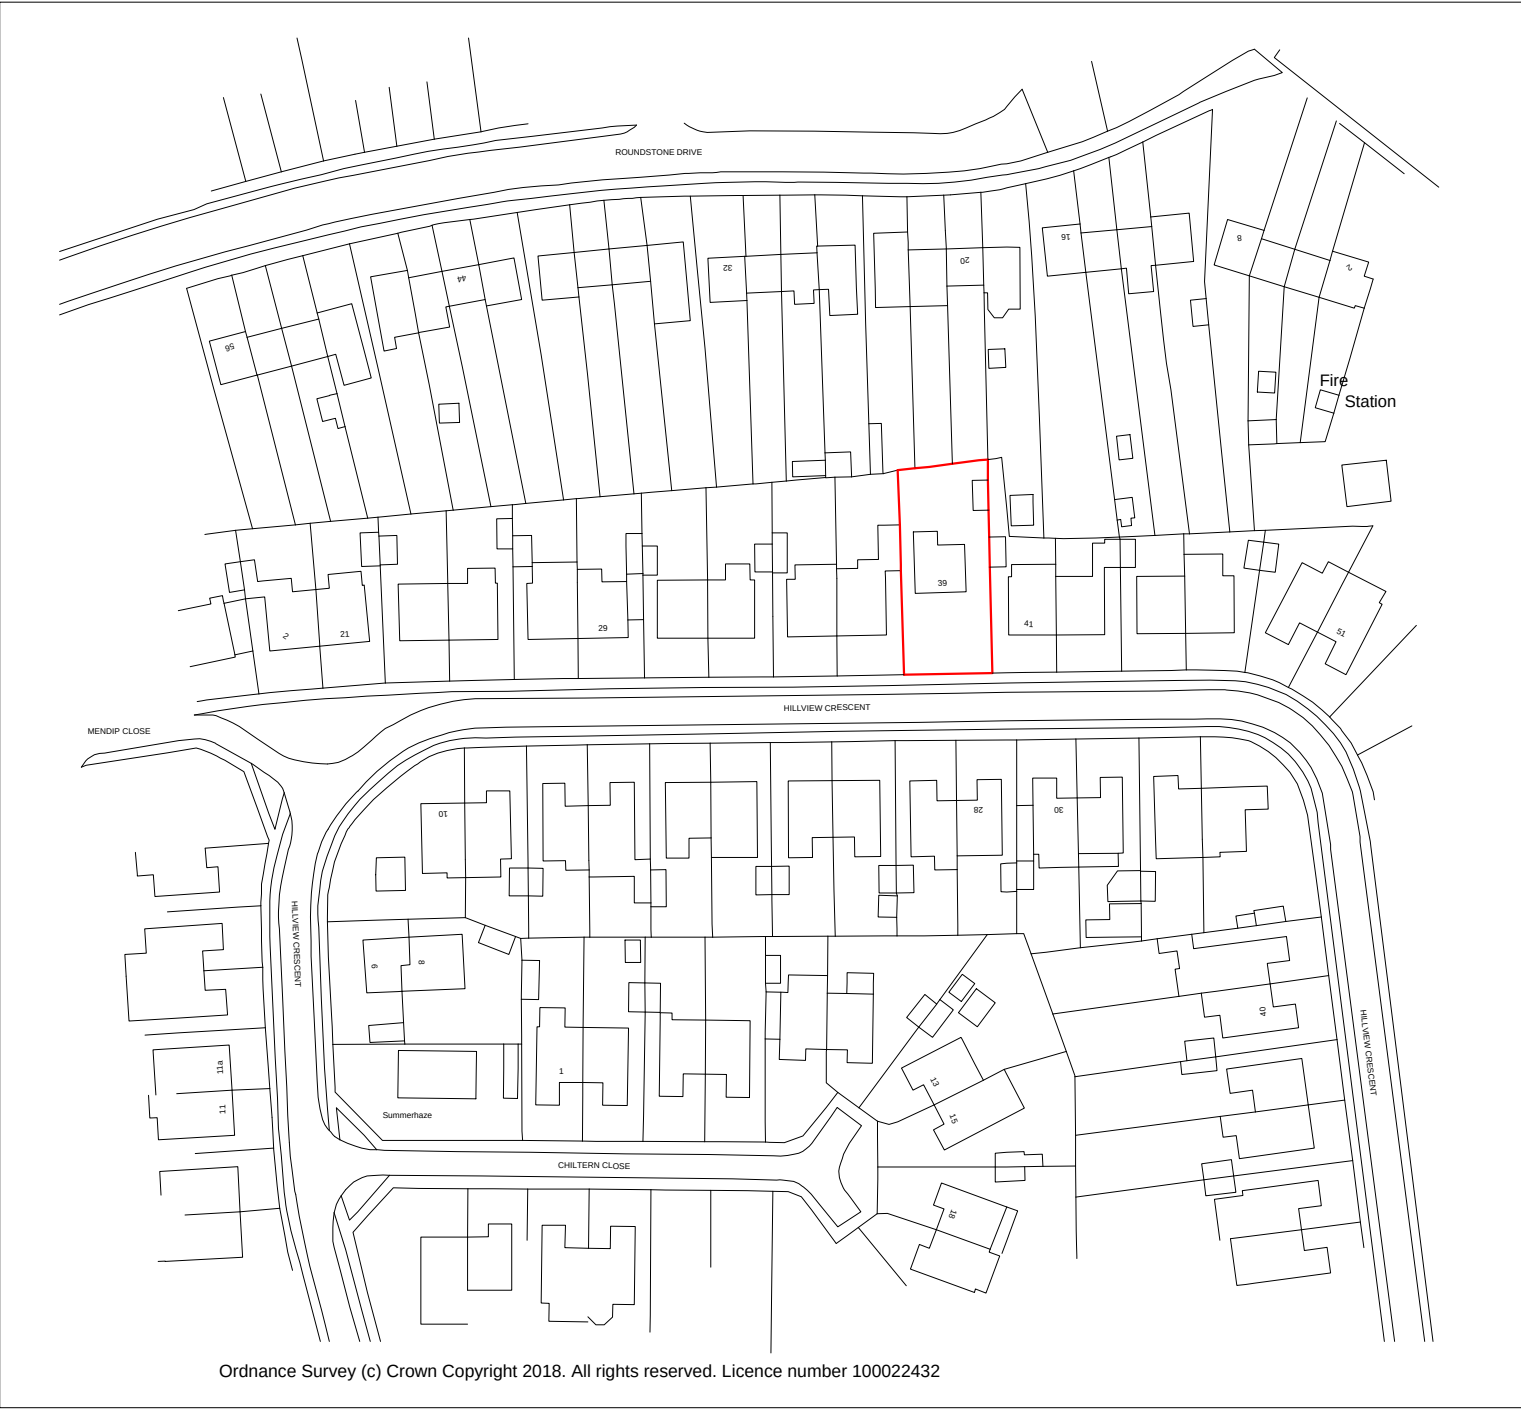


Michael Pearce & Associates Ltd
Chartered Surveyors - Architectural Consultants
3 West Ridings. East Preston. West Sussex. BN16 2TD

Tel 01903 786839
Mob 07812 195560
e-mail:michael@mpa-surveyors.co.uk

REAR EXTENSION AND LOFT CONVERSION
39 HILLVIEW CRESCENT, EAST PRESTON. BN16 1RG.

DRW NO 12 SCALE 1/1250 (A3)
LOCATION PLAN