
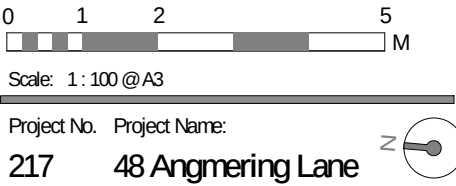


Revisions			
No.	Description	Date	By
1	PLANNING	14-10-2020	

Notes:

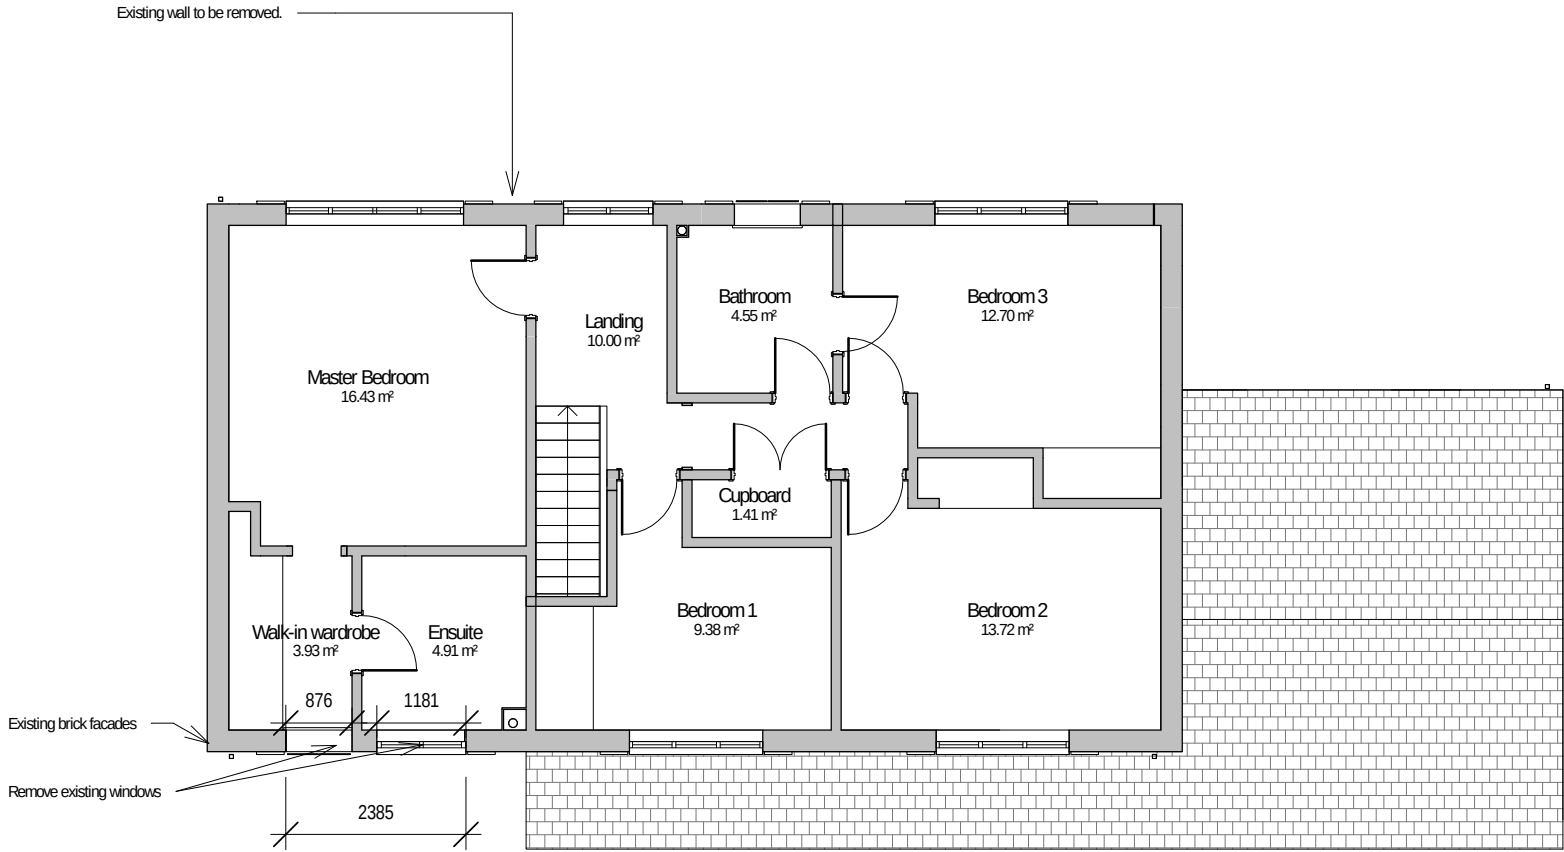

Project No.	Project Name:		
217	48 Angmering Lane		
Drawing No.	Drawing Name:		
0004	Existing First Floor		
Revision:	Suitability Description:	Project Issue Date:	
P 1	PLANNING	AUG 20	
Drawn: GF	Checked: MS	Orig Paper Size: A3	

Existing First Floor
1 : 100