


Revisions			
No.	Description	Date	By
1	PLANNING	14-10-2020	

Notes:

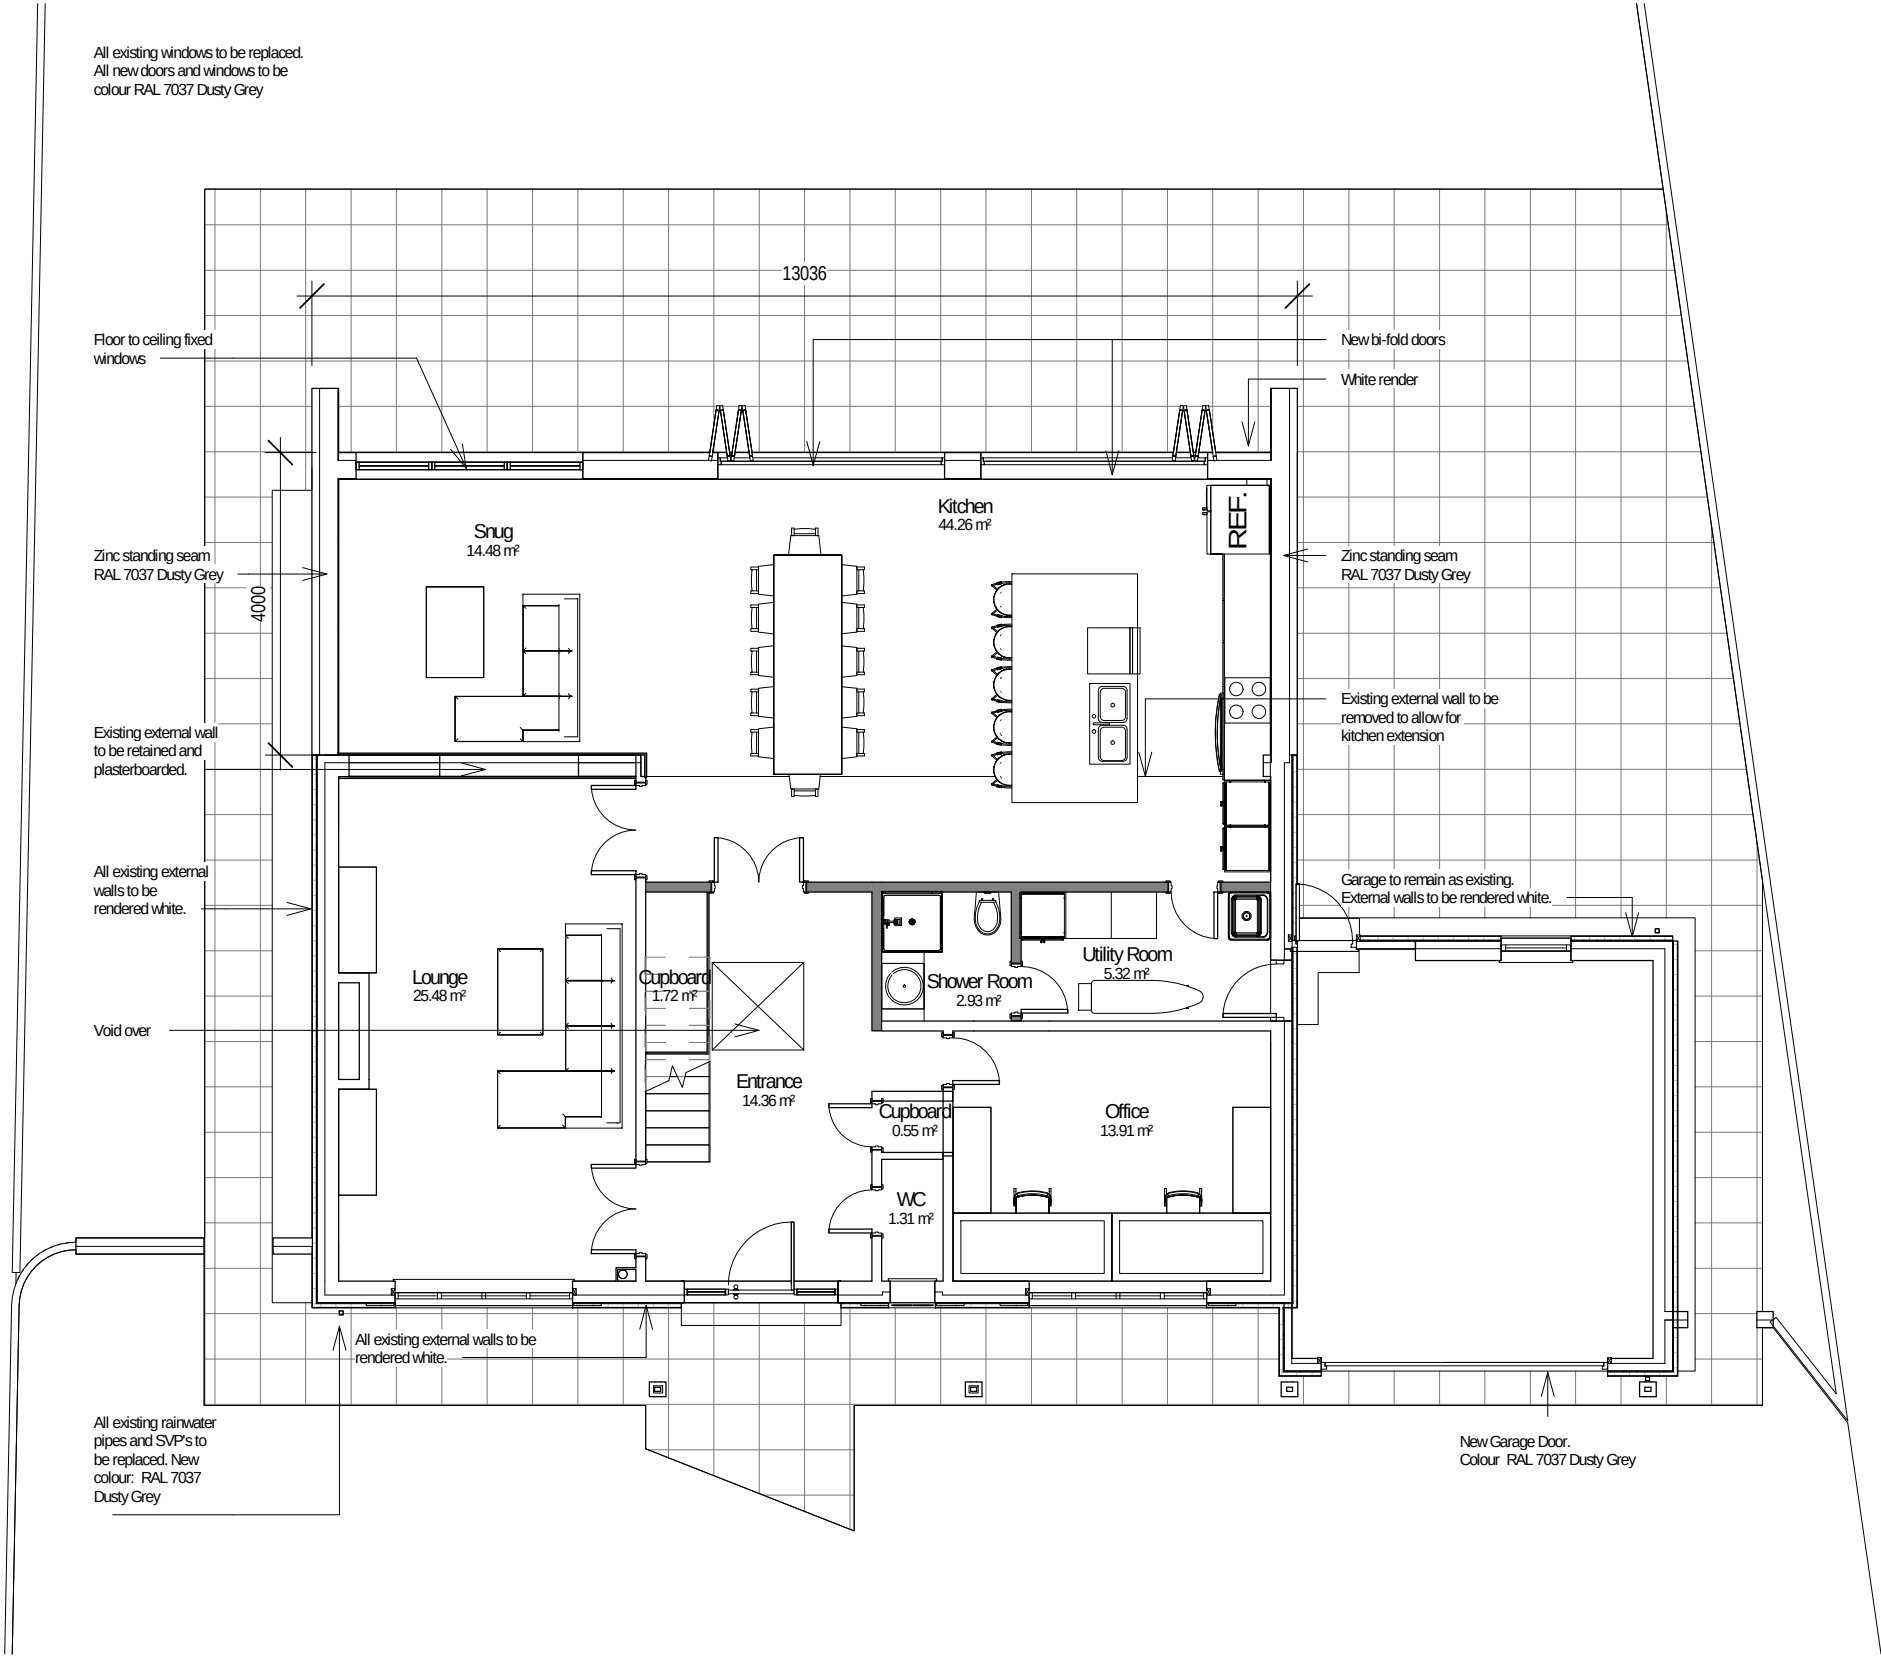

Proposed Ground Floor Plan

1 : 100

FRESH Architects

T 07703682107 | 07393913140
info@fresh-architects.co.uk | www.fresharchitects.co.uk

Use figured dimensions only. All levels and dimensions to be checked. This drawing is to be read in conjunction with all other relevant drawings and specifications.
© FRESH Architects Ltd. All rights reserved