


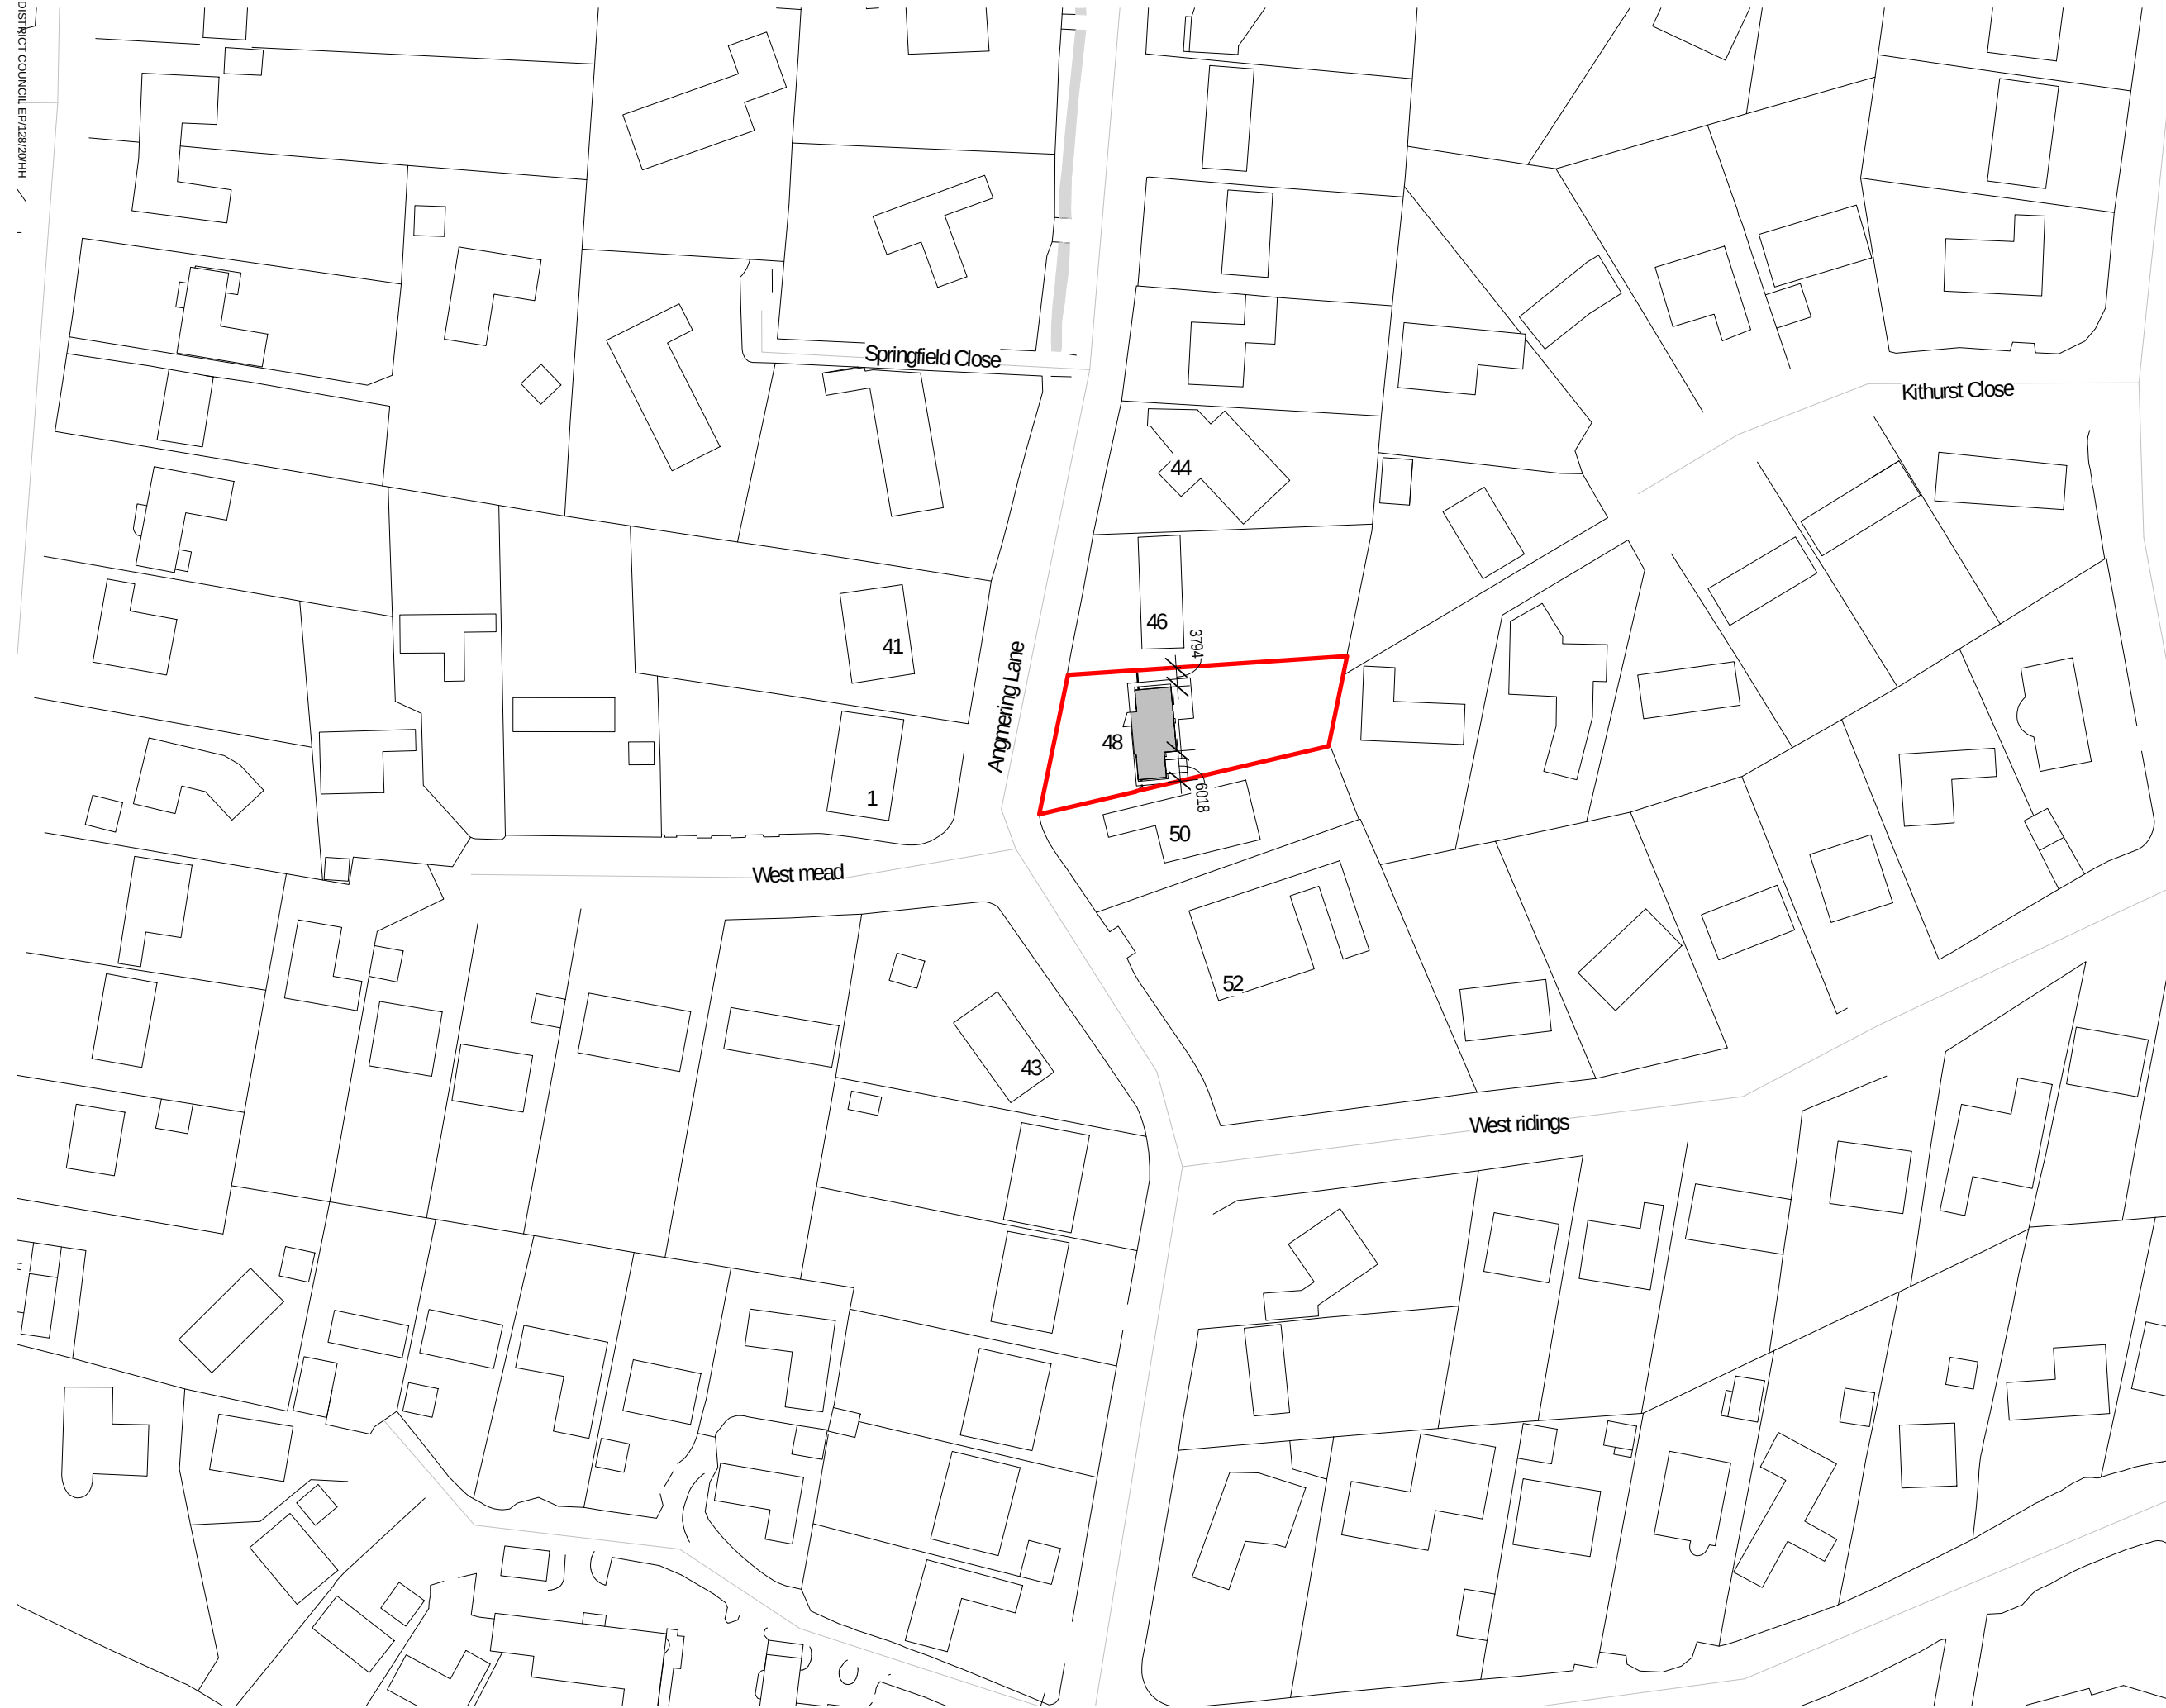

| Revisions |             |            |    |
|-----------|-------------|------------|----|
| No.       | Description | Date       | By |
|           |             |            |    |
|           |             |            |    |
|           |             |            |    |
| 1         | PLANNING    | 14-10-2020 |    |

Notes:

KEY

Red boundary

012.52562.5

M

Scale: As indicated @ A3

Project No. 217

Project Name: 48 Angmering Lane

N

Drawing No. 0001

Drawing Name: Existing Site Location Plan

Revision: P1

Suitability Description: PLANNING

Project Issue Date: AUG 20

Drawn: GF

Checked: MS

Orig Paper Size: A3

FRESH Architects

T 07703682107 | 07393913140  
info@fresh-architects.co.uk | www.fresharchitects.co.uk

Use figured dimensions only. All levels and dimensions to be checked. This drawing is to be read in conjunction with all other relevant drawings and specifications.  
© FRESH Architects Ltd. All rights reserved