


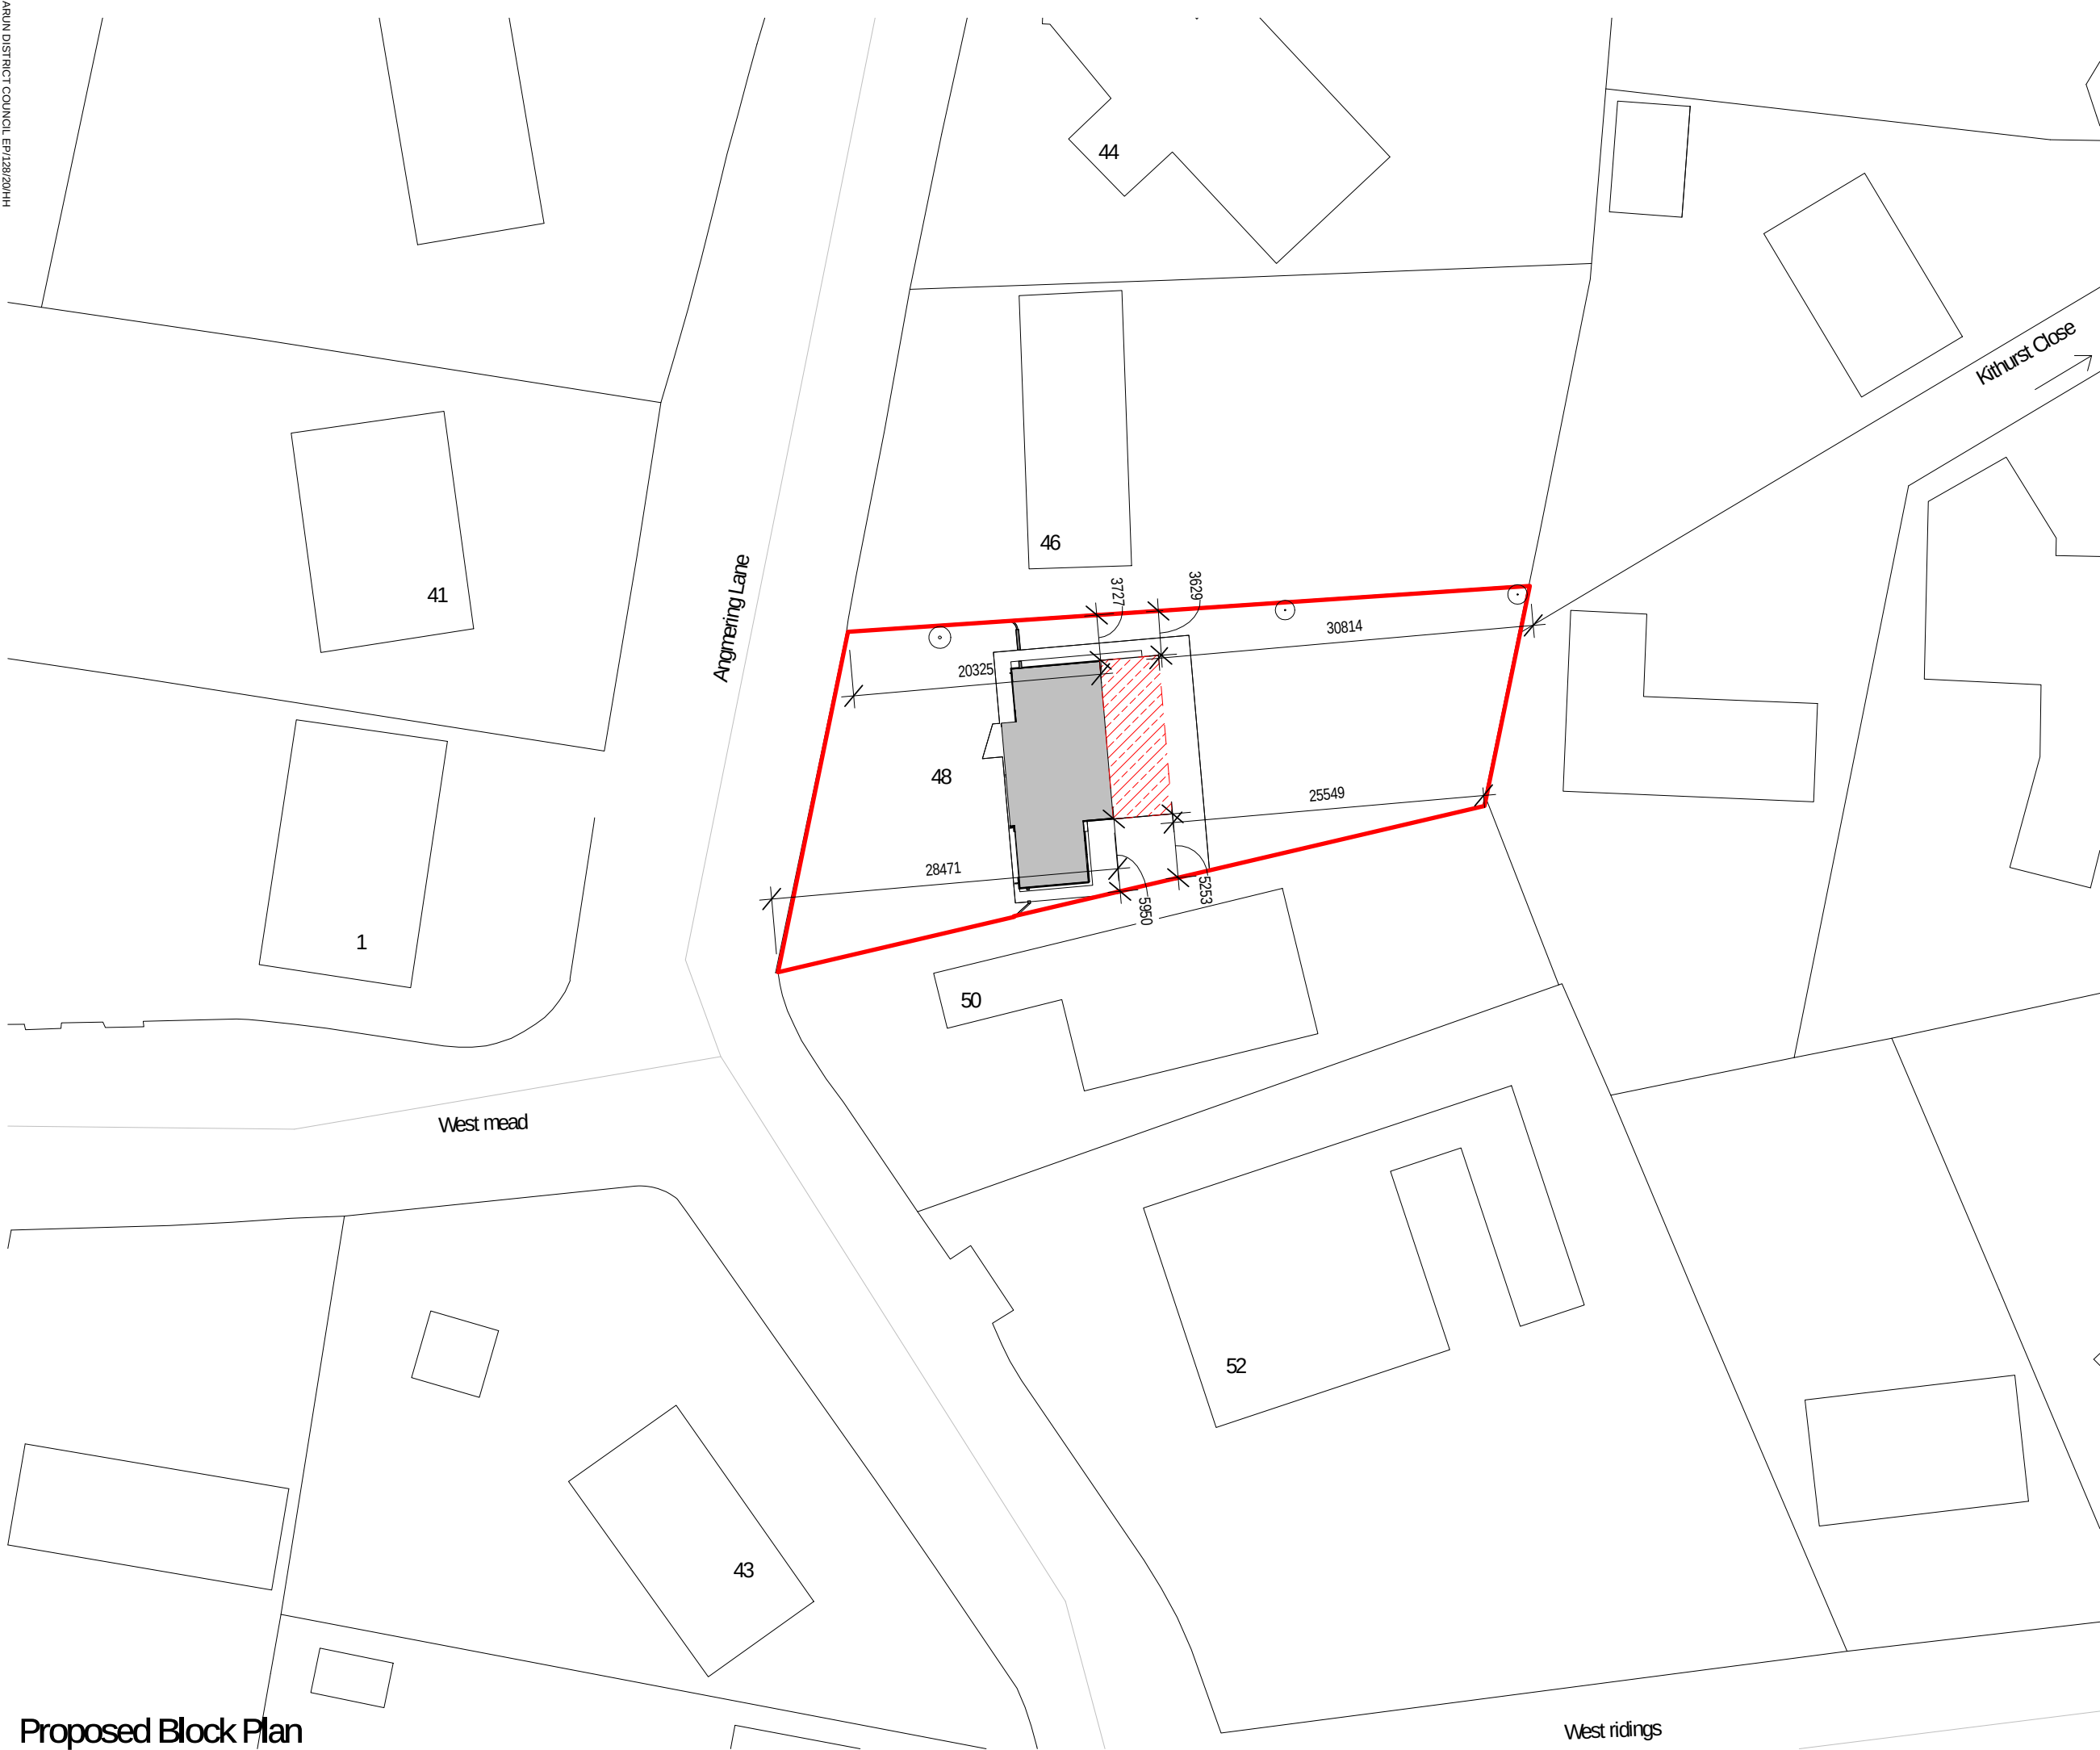

Revisions			
No.	Description	Date	By
2	Dimensions to all boundaries	19-10-2020	
1	PLANNING	13-10-2020	

Notes:

KEY

Red boundary

Proposed 2 storey extension

0 5 10 25 M

Scale: 1 : 500 @ A3

Project No. 217 Project Name: 48 Angmering Lane

Drawing No. 0002 Drawing Name: Proposed Block Plan

Revision: P2 Suitability Description: PLANNING Project Issue Date: AUG 20

Drawn: GF Checked: MS Orig Paper Size: A3

FRESH Architects

T 07703682107 | 07393913140

info@fresh-architects.co.uk | www.fresharchitects.co.uk

Use figured dimensions only. All levels and dimensions to be checked. This drawing is to be read in conjunction with all other relevant drawings and specifications.

© FRESH Architects Ltd. All rights reserved