


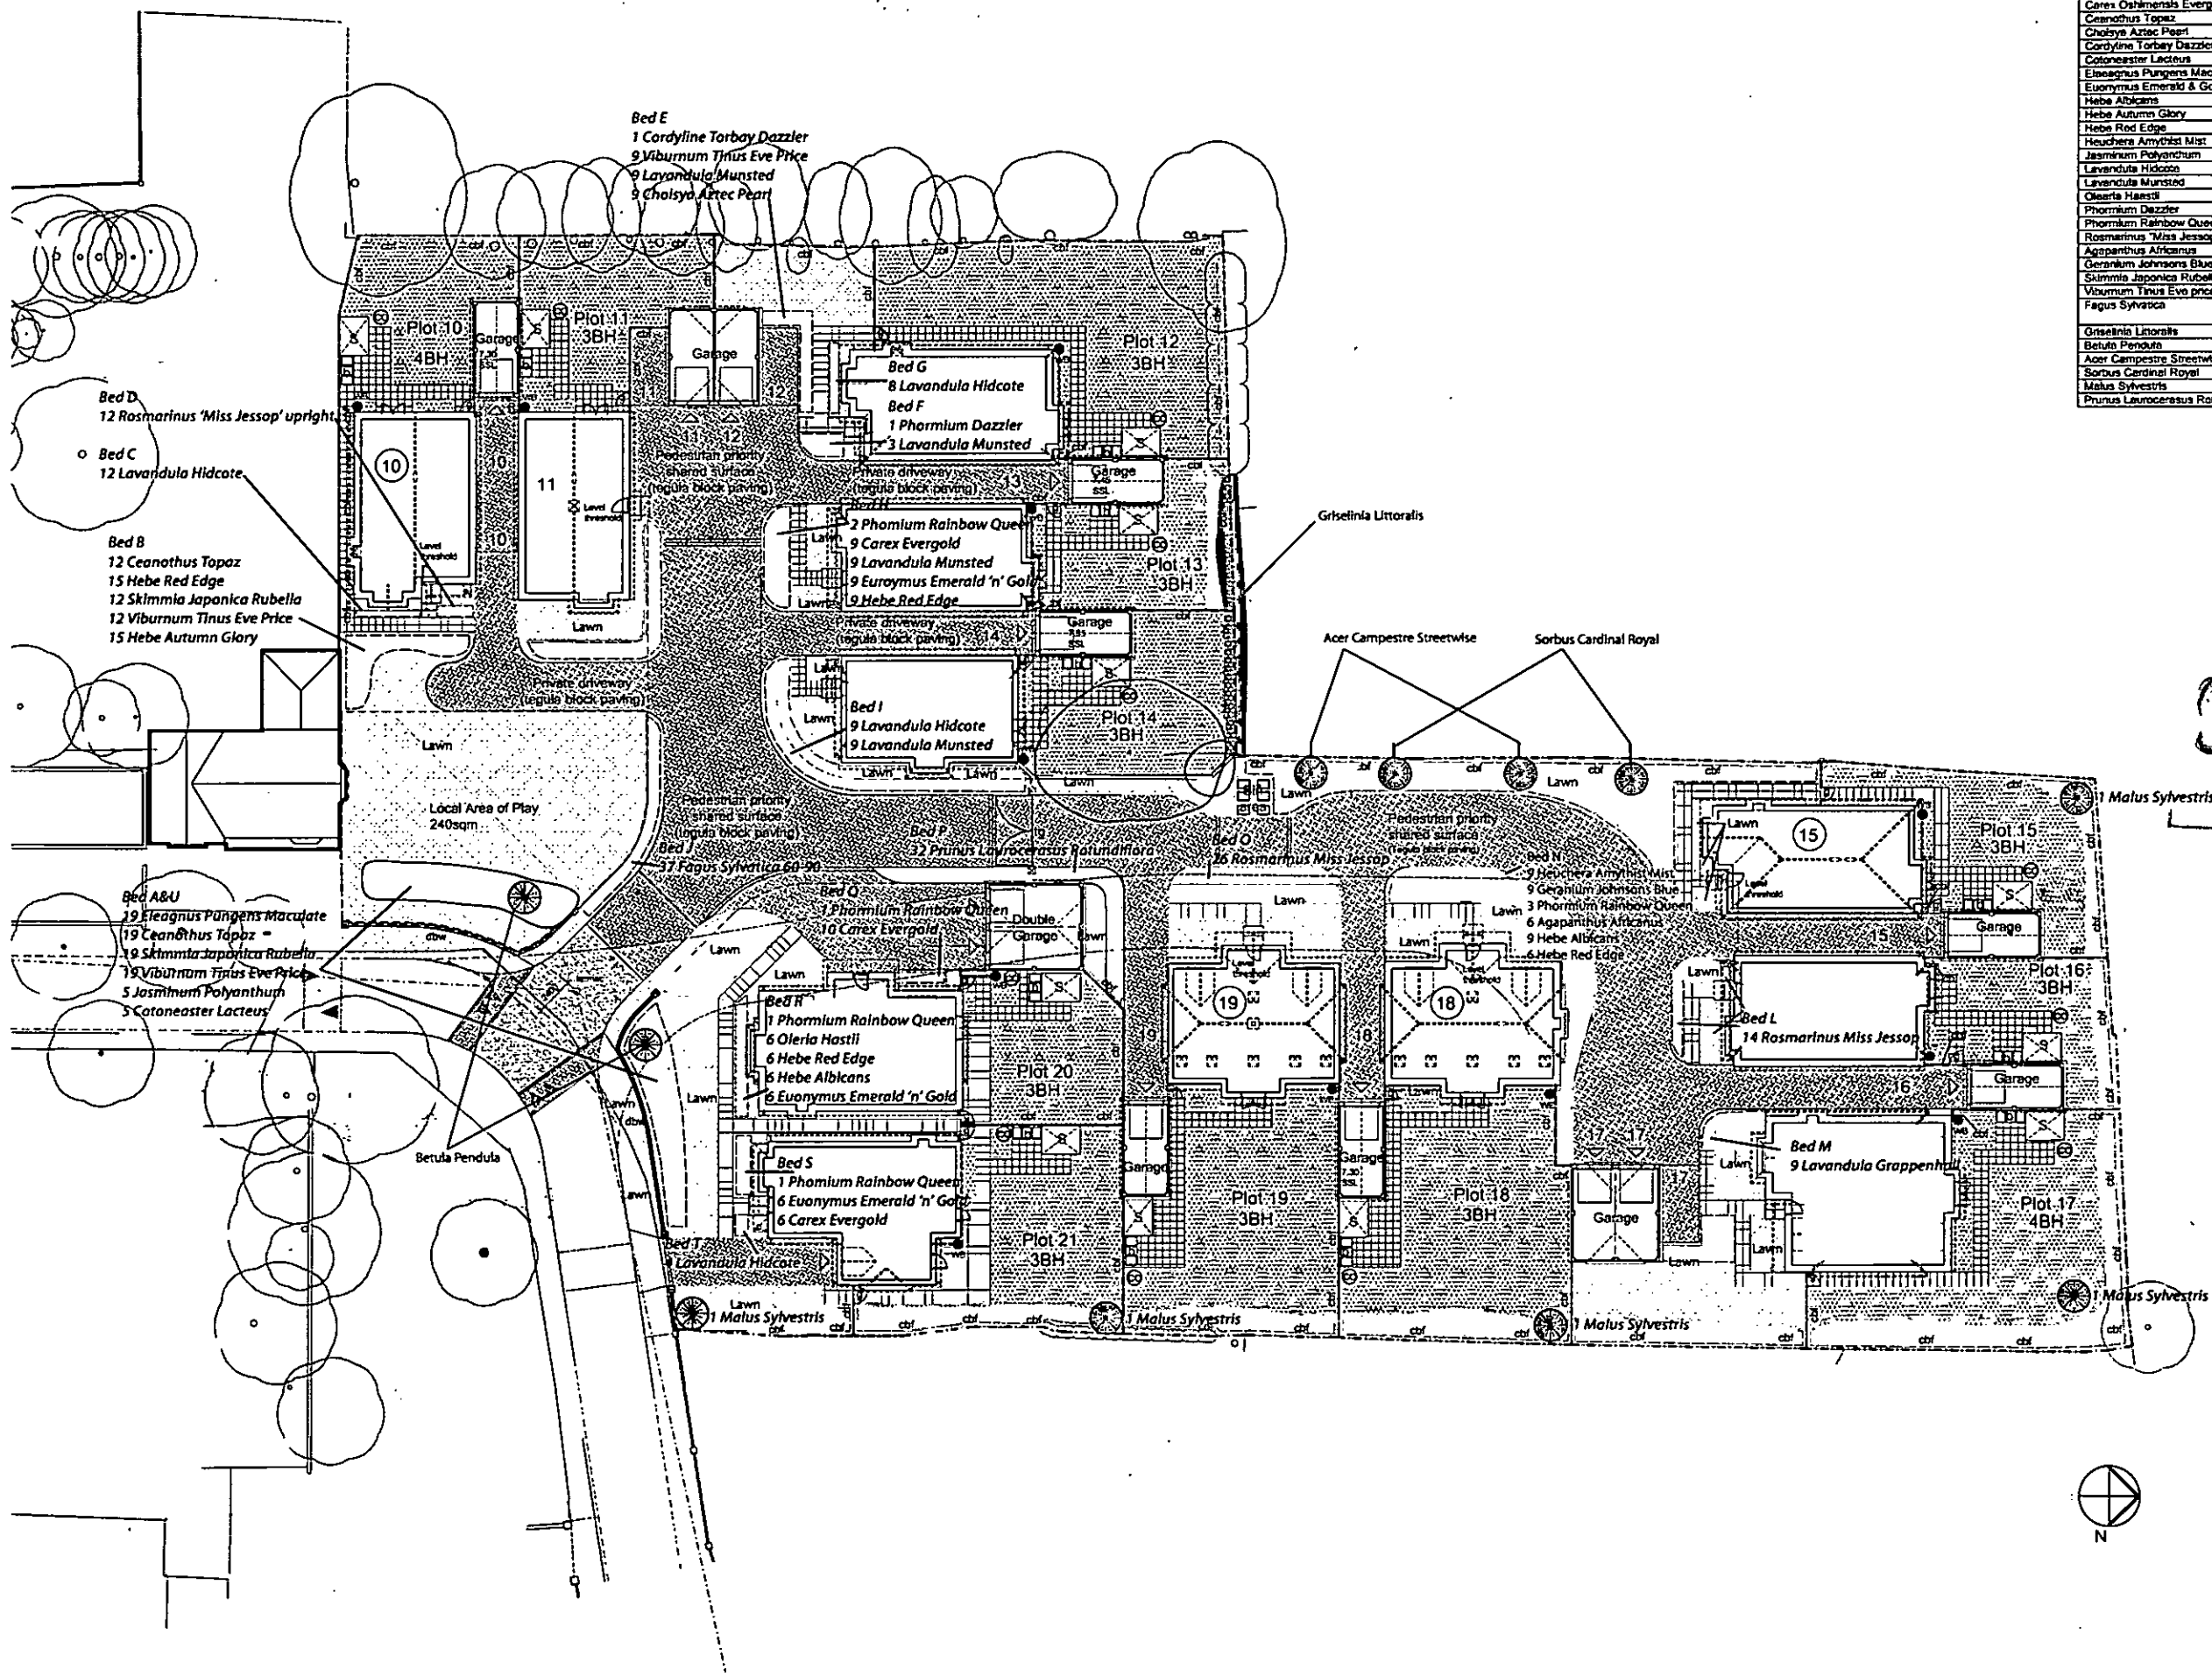

Planting	Size cm	Container size Litre	Quantity
Carex Oshimensis Evergold	30/40	2/3	25
Ceanothus Topaz	30/40	2/3	50
Cholsya Aztec Pearl	30/40	2/3	9
Cordyline Torbay Dazzler	60/80	10	1
Cotoneaster Lacteus	30/40	2/3	10
Elaeagnus Pungens Maculata	30/40	2/3	38
Euonymus Emerald & Gold	30/40	2/3	20
Hebe Albicans	30/40	2/3	15
Hebe Autumn Glory	30/40	2/3	15
Hebe Red Edge	30/40	2/3	36
Heuchera Amythist Mist	30/40	2	9
Jasminum Polyanthum	60/120	4	10
Lavandula Hidcote	30/40	2/3	33
Lavandula Munsted	30/40	2/3	30
Oleria Hastii	30/40	2/3	30
Phormium Dazzler	60/80	10	1
Phormium Rainbow Queen	60/80	10	8
Rosmarinus 'Miss Jessop' Upright	30/40	2/3	52
Agapanthus Africanus	20/30	2	6
Geranium Johnsons Blue	20/30	2	9
Skimmia Japonica Rubella	30/40	2/3	50
Viburnum Tinus Eve Price	30/40	2/3	58
Fagus Sylvatica	60/80	Bare root stock according to season	91
Griselinia Littoralis	60/80	5 Litre	25
Betula Pendula	12/14 girth	3m	2
Acer Campestre Streetwise	12/14 girth	3m	2
Sorbus Cardinal Royal	12/14 girth	3m	2
Malus Sylvestris	12/14 girth	2m to 2.5m	5
Prunus Laurocerasus Rotundifolia	40/60	2 Litre	32

EP 129 12 DEC
SUBSTITUTION

7.2.13

GARDEN HOUSE DESIGN
Unit 4
Roundstone Farm
Littlehampton Road
Ferring
West Sussex
BN12 6PW
01903 774774
sales@gardenhousedesign.co.uk

Client's Name
J W STRATTON

Job Title
**NURSERY CLOSE, MANOR ROAD
EAST PRESTON**

Drawing Title
Landscaping Plan

Scale
1:200 @ A1 / 1:400 @ A3

Drawn
MW

Checked
RW

Date
07/02/2013

Job No
S4081(90)

Drawing No
GHD2007

Rev
Rev C